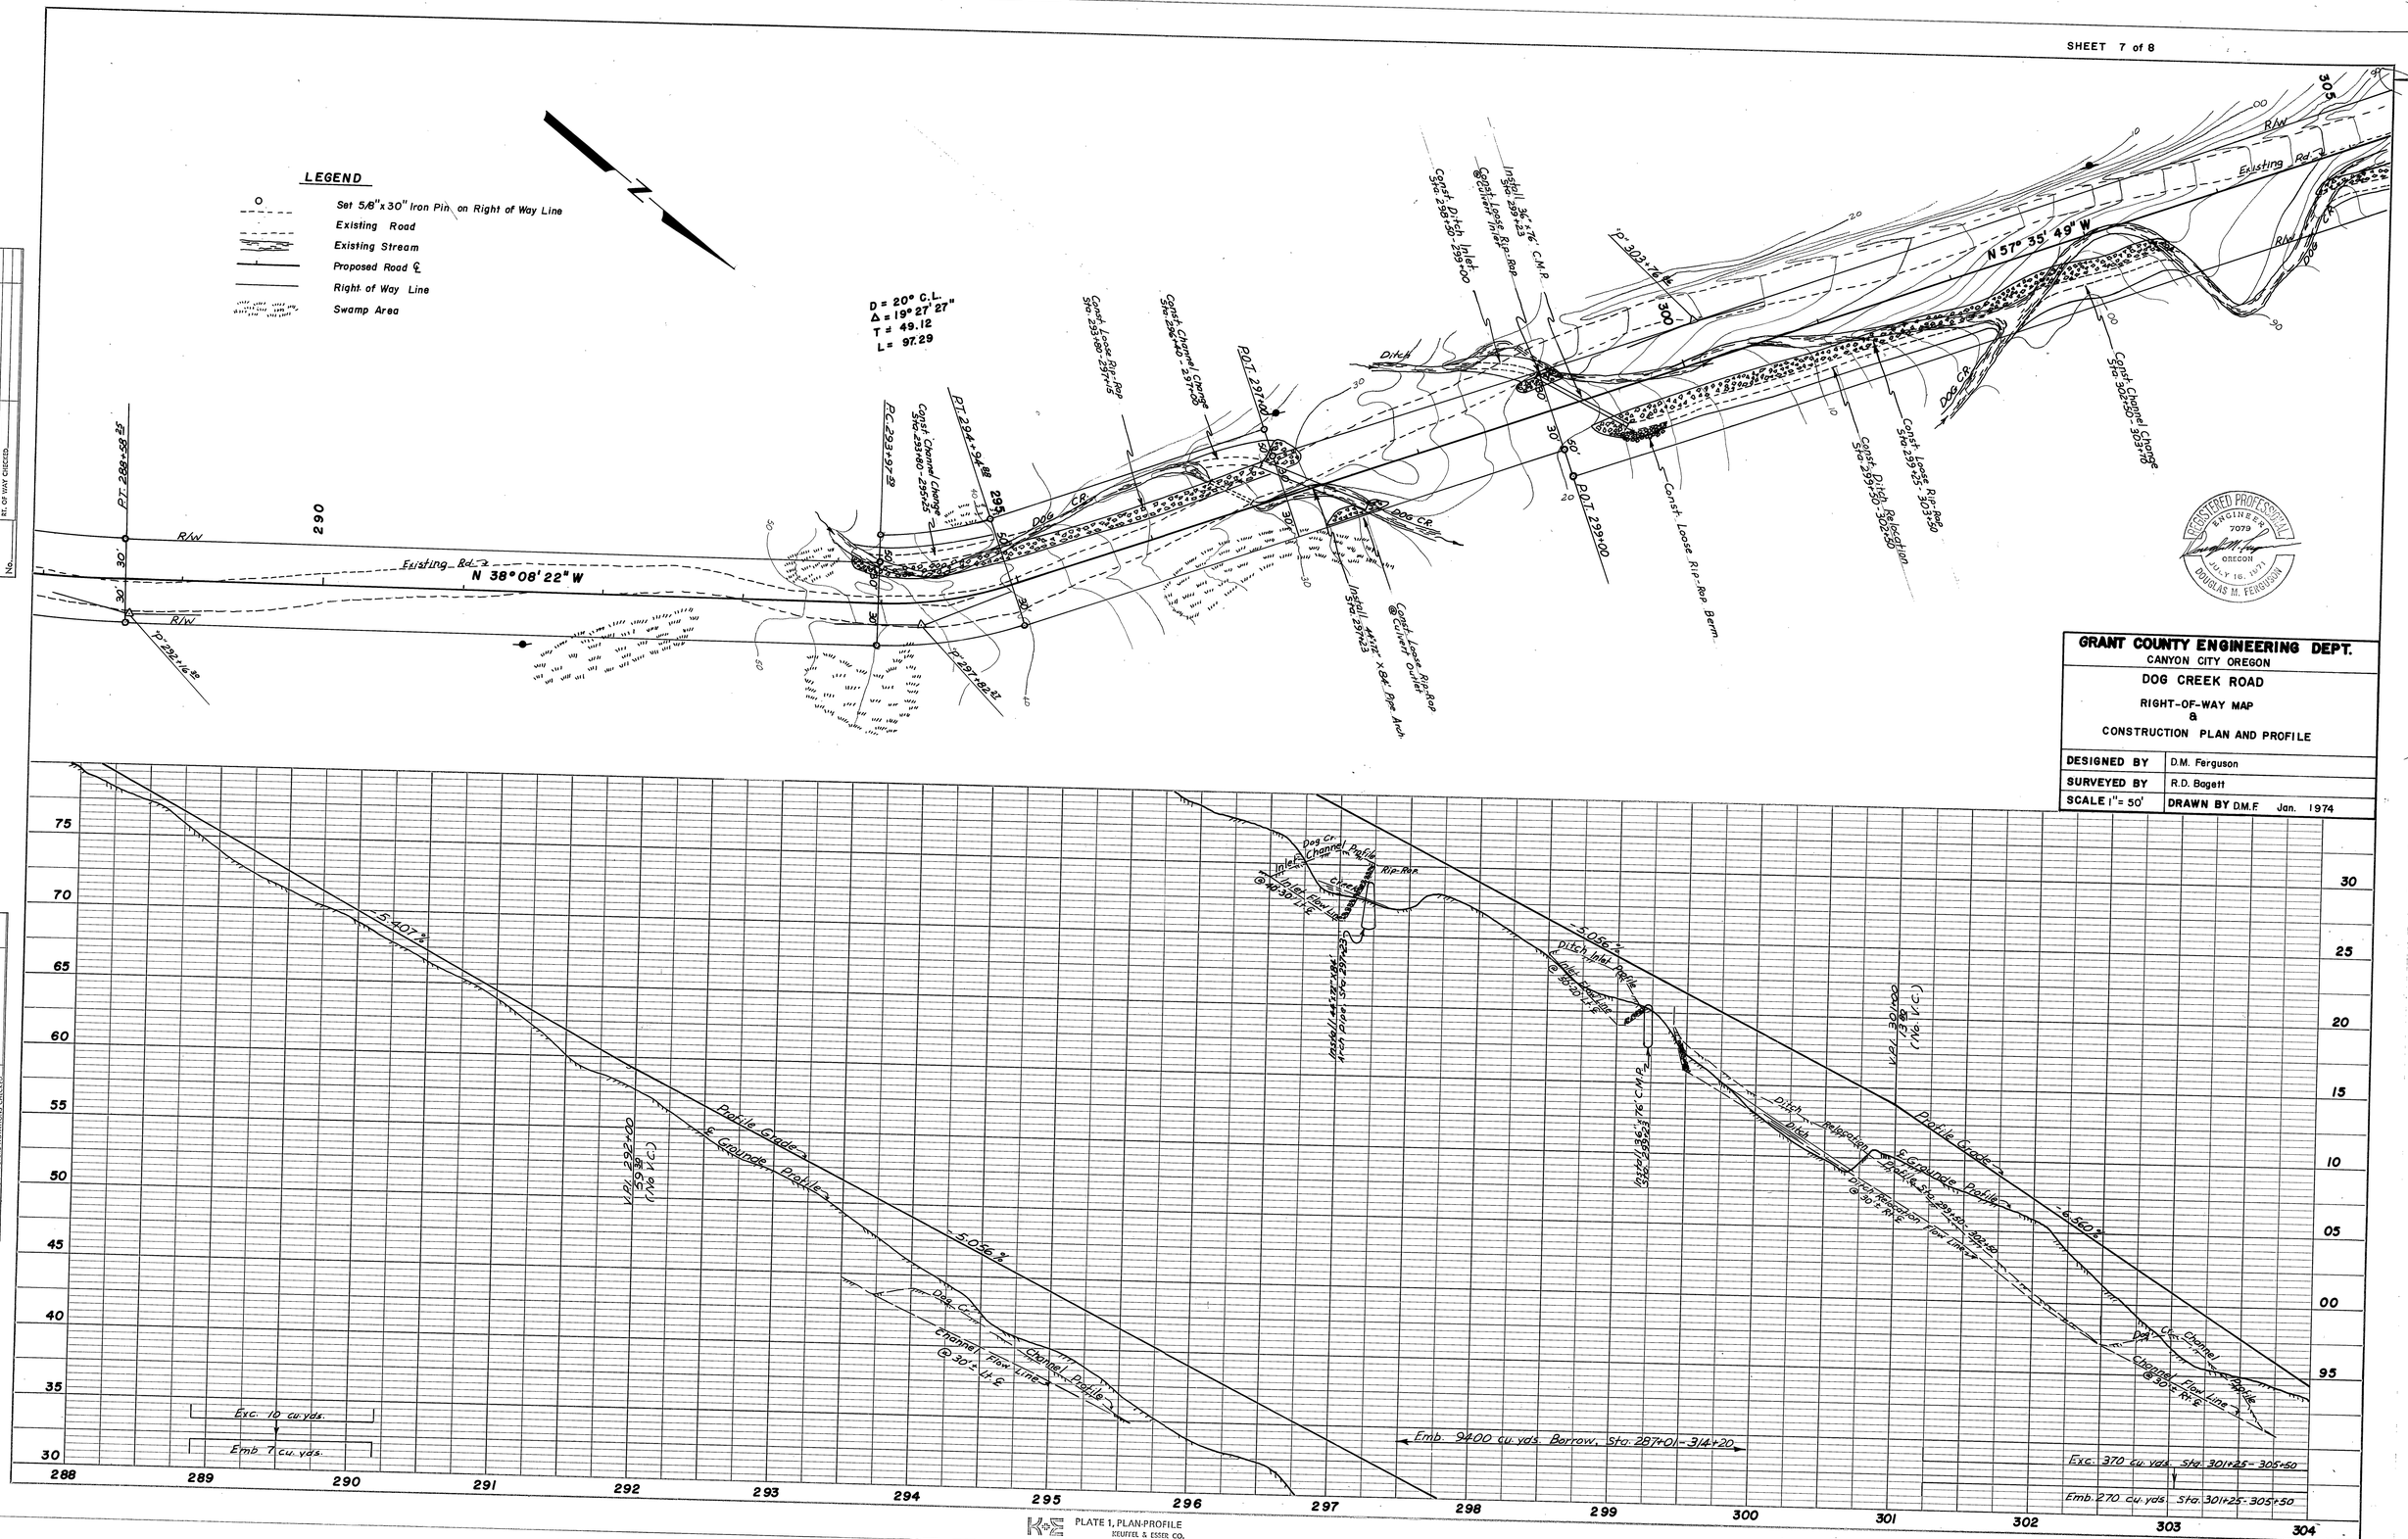

REGISTERED PROFESSIONAL ENGINEER 7079 OREGON JULY 16, 1971 DOUGLAS M. FERGUSON

GRANT COUNTY ENGINEERING DEPT.
CANYON CITY OREGON

DOG CREEK ROAD

RIGHT-OF-WAY MAP
&
CONSTRUCTION PLAN AND PROFILE

DESIGNED BY	D.M. Ferguson
SURVEYED BY	R.D. Bagett
SCALE 1" = 50'	DRAWN BY D.M.F Jan. 1974

PLATE 1, PLAN-PROFILE
KEUFFEL & ESSER CO.
46 7024 MADE IN U.S.A.