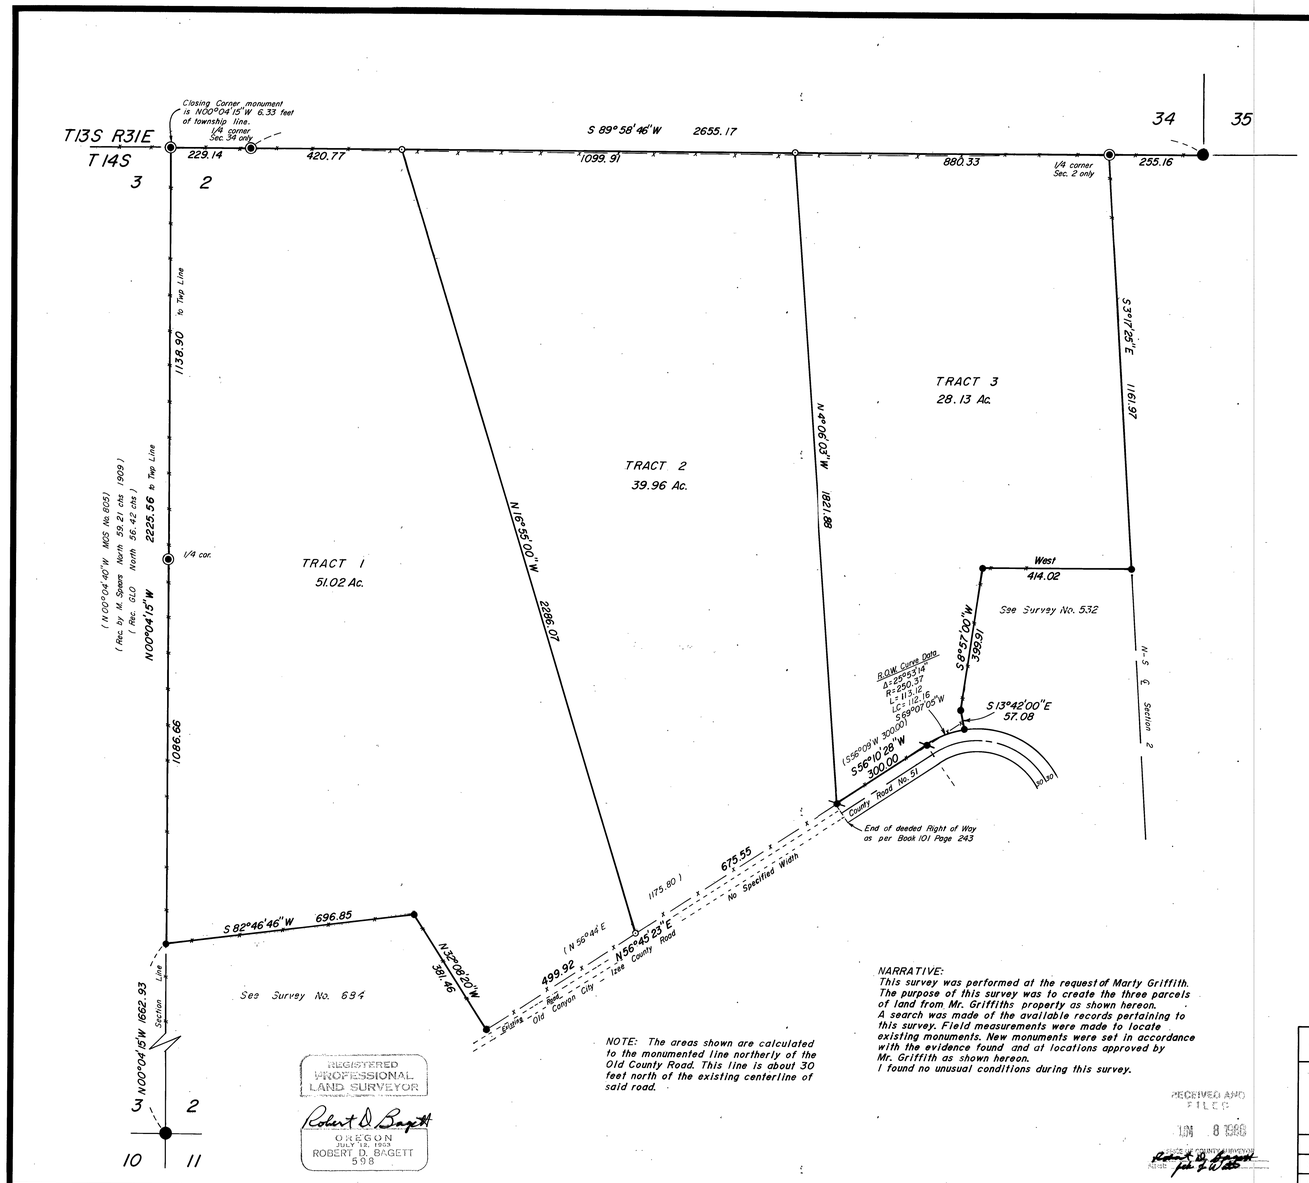

REGISTERED PROFESSIONAL LAND SURVEYOR
Robert D. Bagett
OREGON
JULY 12, 1960
ROBERT D. BAGETT
598

NOTE: The areas shown are calculated to the monumented line northerly of the Old County Road. This line is about 30 feet north of the existing centerline of said road.

NARRATIVE:
This survey was performed at the request of Marty Griffith. The purpose of this survey was to create the three parcels of land from Mr. Griffiths property as shown hereon. A search was made of the available records pertaining to this survey. Field measurements were made to locate existing monuments. New monuments were set in accordance with the evidence found and at locations approved by Mr. Griffith as shown hereon. I found no unusual conditions during this survey.

RECEIVED AND FILED
JUN 8 1988
RECORDS OF GRANT COUNTY SURVEYOR
Robert D. Bagett

BASIS OF BEARINGS
SOLAR OBSERVATION

LEGEND

- Found Grant County Surveyor Brass Cap monument.
- Found BLM Brass Cap monument.
- Found 5/8" iron pin of record
- Found 1/2" iron pin of record
- Set 5/8" x 30" iron pin with attached yellow plastic cap marked B·G·A SURVEY MARKER.
- x—— x Fence line
- ( ) Record bearing and distance

REFERENCES

Record Map of Survey no.'s 324, 357, 532, 684, 805

Grant County Deed Records Book 116 Page 567
120 236
127 845

BAGETT - GRIFFITH & ASSOCIATES
John Day, Oregon

MAP OF SURVEY
OF 3 TRACTS SITUATED IN GOV'T LOTS 3&4 AND IN THE N½SW¼ SEC. 2, T14S, R31E, W.M.

GRANT COUNTY, OREGON

SURVEYED FOR	MARTY GRIFFITH	
SURVEYED BY	R.D.B. & J.L.W. & K.J.W.	6/1-2/88
Scale: 1" = 200'	Drawn by: J.L.W.	6/7/88

PORTLAND PRECISION INSTRUMENT

RECORD MAP OF SURVEY NO. 1040