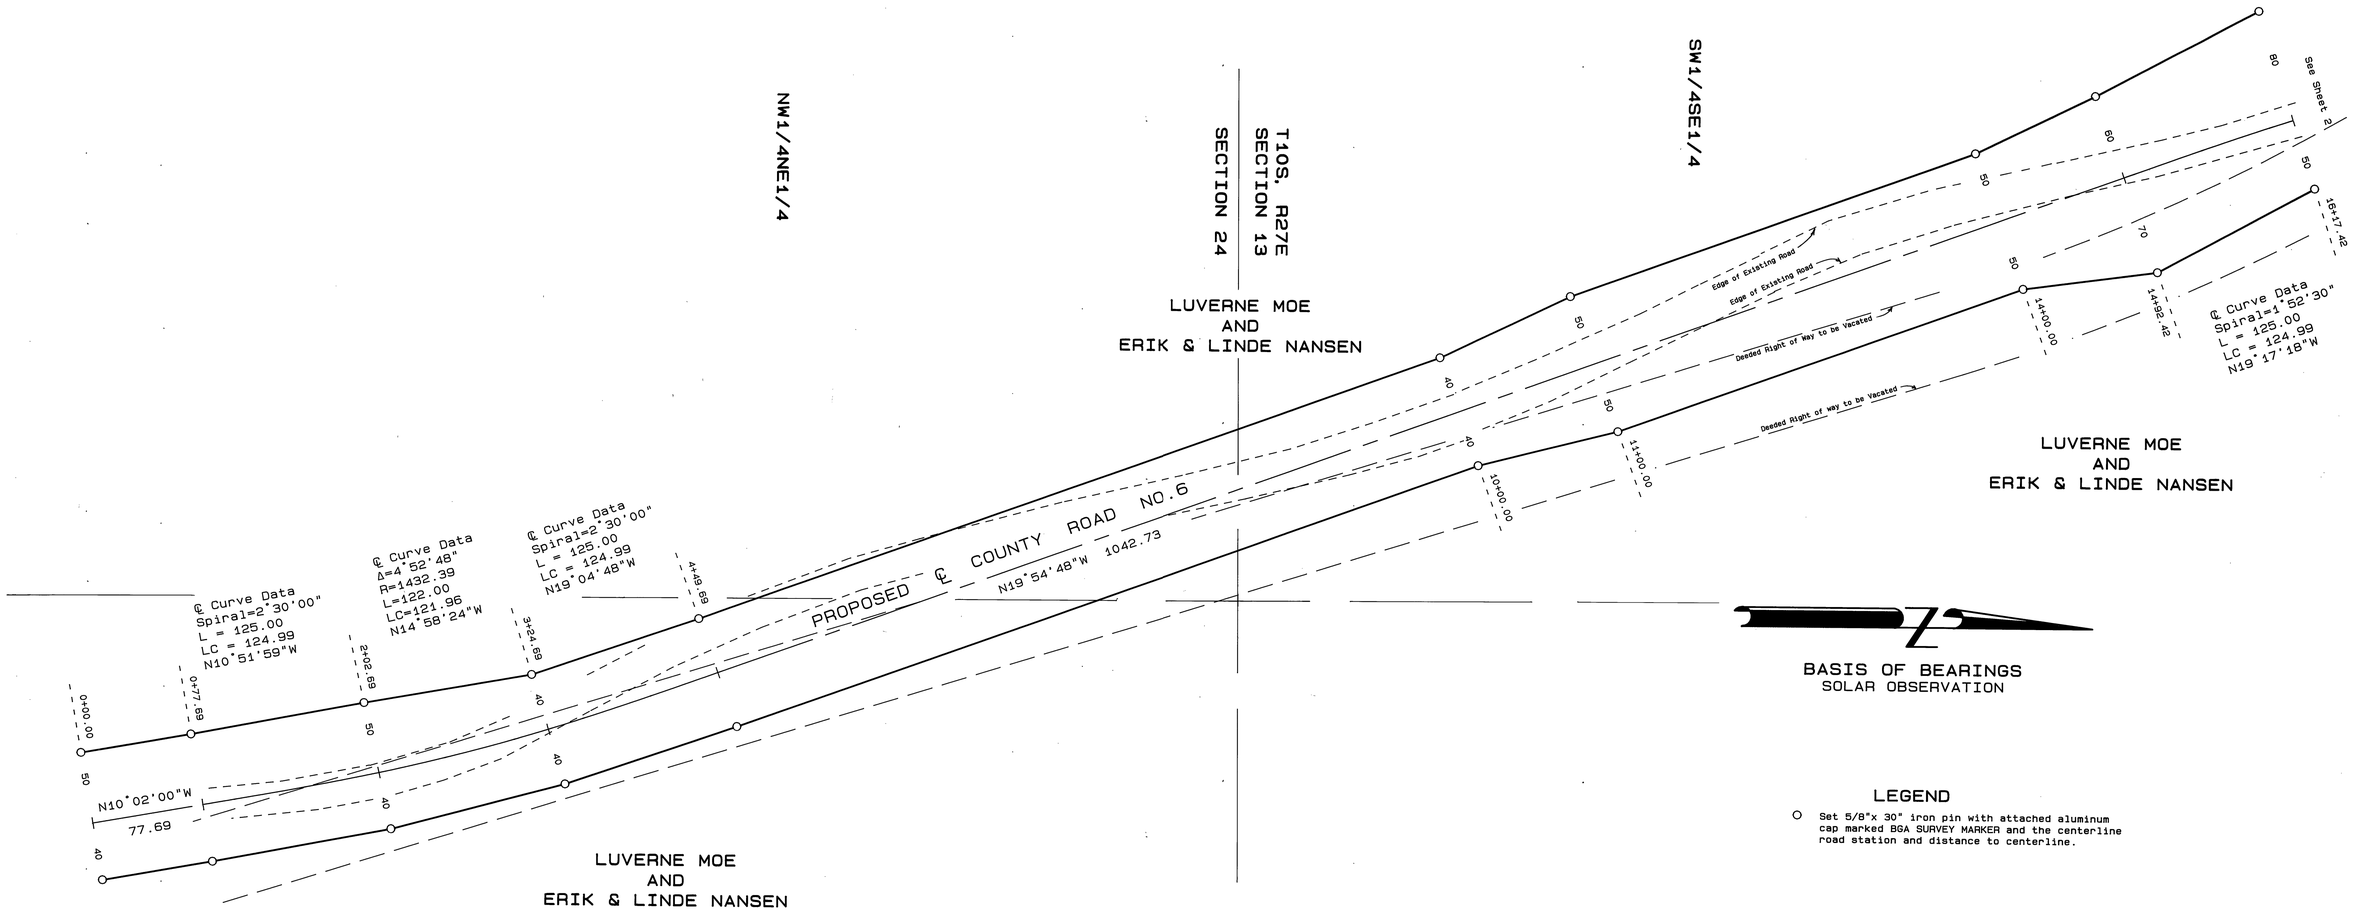

Centerline station 0+00 being
4424.51 ft. N. and 1131.88 ft.W.
of the SE cor. of Section 24,
T10S, R27E, W.M. which is monumented
with a Grant County Surveyor Brass Cap.

BASIS OF BEARINGS
SOLAR OBSERVATION

LEGEND

○ Set 5/8"x 30" iron pin with attached aluminum cap marked BGA SURVEY MARKER and the centerline road station and distance to centerline.

NARRATIVE: This survey was performed for the Grant County Road Department. The purpose of this survey was to locate and monument the relocated right of way lines for this portion of County Road No. 6.
A search was made of the available records pertaining to this survey. Field measurements were made to locate the southeast corner of section 24 and the east 1/4 corner of section 13, and the proposed realignment of this road. The proposed right of way lines were positioned at locations determined and approved by Doug Ferguson, P.E., and by the road department. The new right of way widths accommodate the cuts and fills necessary for the new construction. The various centerline stations shown are tied to the corners noted above. These corners were monumented in 1990, during Survey No. 1157.
The county acquired right of way through these private lands via deeds, Book 84, Page 263. The old right of way lines shown hereon are based on the deed record. New right of way deeds will be acquired for the relocation of this portion of the road. The old road right of way will be vacated for the length of this project only, and will be replaced by the newly acquired right of way shown hereon.

REFERENCES

Deed Record Book 84 Page 263
135 109

Record Map of Survey No. 1157

NOTES:
We drove 6 ft. long galvanized steel fence posts alongside each right of way pin set, where practical.

The section and section subdivisional lines shown are protracted for general information only.

RECEIVED AND FILED
Feb 28, 1992
OFFICE OF COUNTY SURVEYOR
Robert D. Bagett
ATTEST: Steven D. Fallwell

REGISTERED PROFESSIONAL LAND SURVEYOR
Robert D. Bagett
OREGON
JULY 15, 1983
ROBERT D. BAGETT
598

SHEET 1 OF 3

BAGETT - GRIFFITH & ASSOCIATES
John Day, Oregon

MAP OF SURVEY
OF A PORTION OF PROPOSED COUNTY ROAD NO.6
SITUATED IN THE S1/2NE1/4, SE1/4 SEC.13 AND
IN THE N1/2NE1/4 SEC.24, T10S, R27E, W.M.

GRANT COUNTY, OREGON

SURVEYED FOR	GRANT COUNTY ROAD DEPARTMENT	
SURVEYED BY	RDB & SDF & GJR & NIF	12/24/91 to 1/21/92
Scale: 1"=50'	Drawn by: J.L.W.	

IDAHO BLUEPRINT & SUP. CO. INC. - BOISE, IDAHO 124131

RECORD MAP OF SURVEY NO.1196