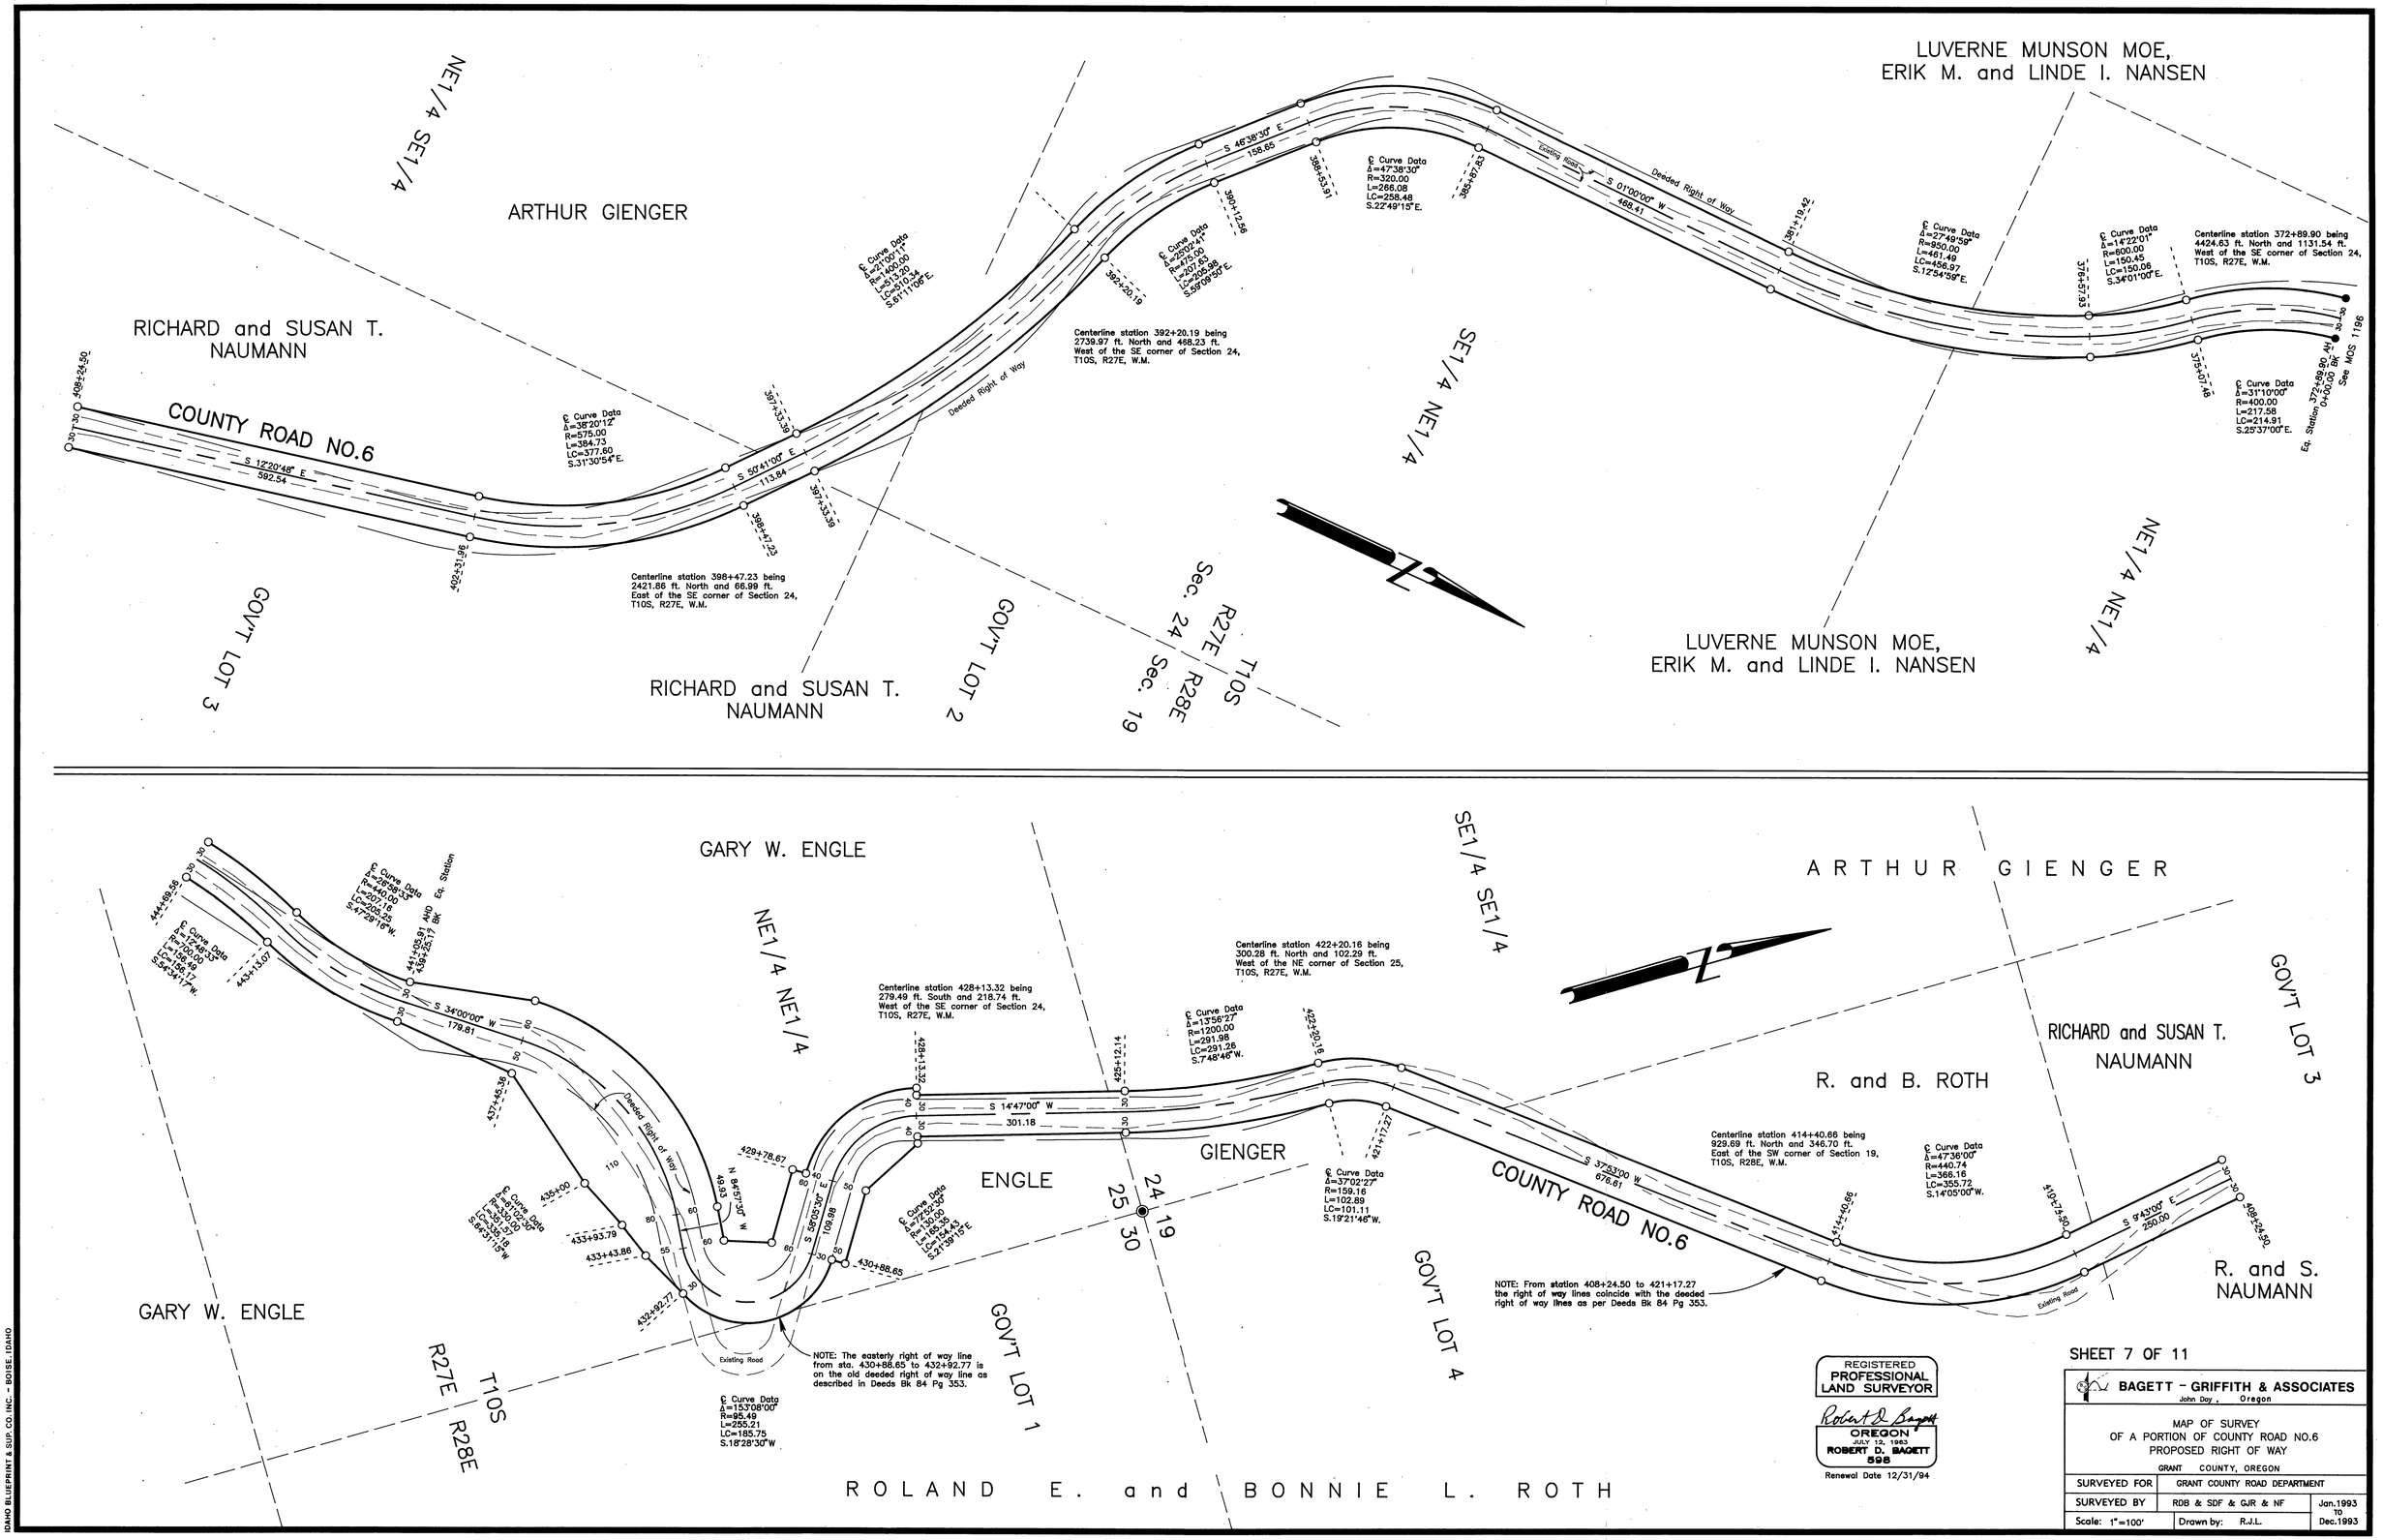

REGISTERED PROFESSIONAL LAND SURVEYOR
Robert D. Bagett
OREGON
JULY 12, 1983
ROBERT D. BAGETT
595
Renewal Date 12/31/94

SHEET 7 OF 11

BAGETT - GRIFFITH & ASSOCIATES John Day, Oregon		
MAP OF SURVEY OF A PORTION OF COUNTY ROAD NO.6 PROPOSED RIGHT OF WAY GRANT COUNTY, OREGON		
SURVEYED FOR	GRANT COUNTY ROAD DEPARTMENT	
SURVEYED BY	RDB & SDF & GJR & NF	Jan.1993 TO Dec.1993
Scale: 1"=100'	Drawn by: R.J.L.	

RECORD MAP OF SURVEY NO.1260

IDAHO BLUEPRINT & SUP. CO. INC. - BOISE, IDAHO