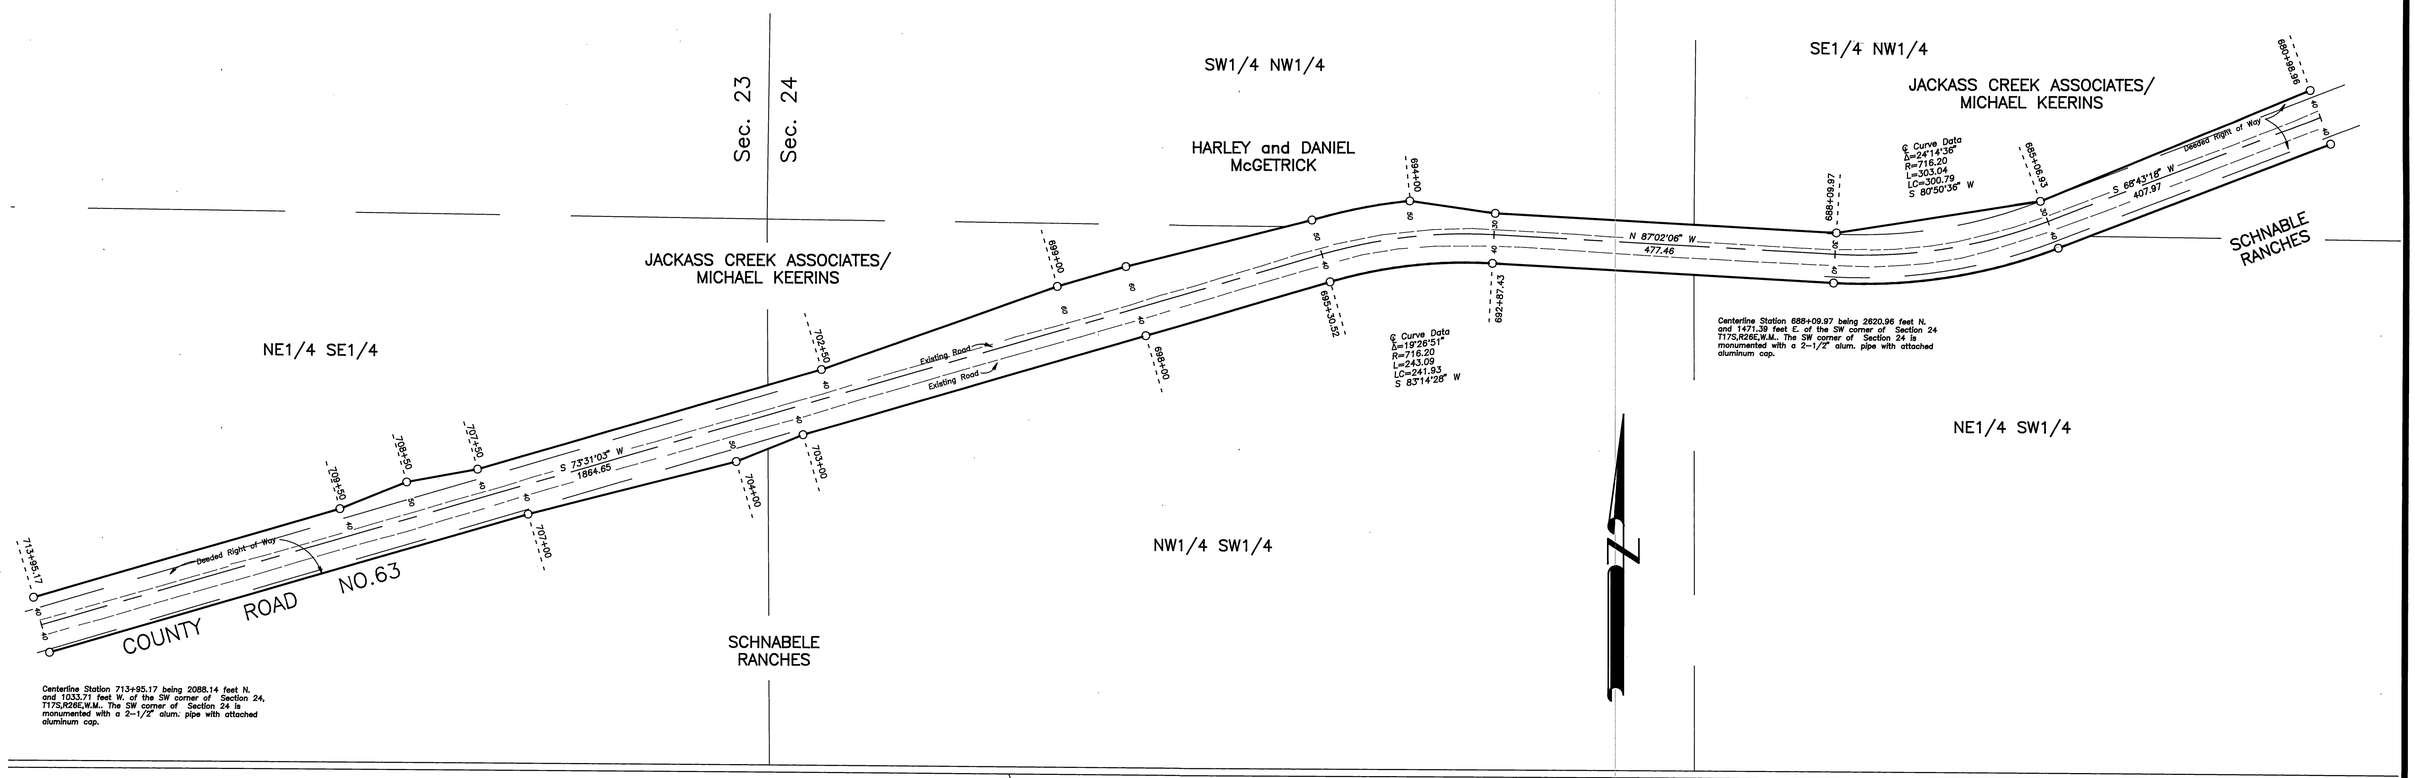

REGISTERED PROFESSIONAL LAND SURVEYOR
Robert D. Bagett
OREGON
JULY 12, 1993
ROBERT D. BAGETT
598
Renewal Date 12/31/94

SHEET 6 OF 11

BAGETT - GRIFFITH & ASSOCIATES
John Day, Oregon

MAP OF SURVEY
OF A PORTION OF COUNTY ROAD NO.63
PROPOSED RIGHT OF WAY
GRANT COUNTY, OREGON

SURVEYED FOR	GRANT COUNTY ROAD DEPARTMENT	
SURVEYED BY	RDB & SDF & GJR & DEM	JULY 1993 TO JAN.5,1994
Scale: 1"=100'	Drawn by: R.J.L.	

RECORD MAP OF SURVEY NO.1291

IDAHO BLUEPRINT & SUP. CO. INC. • BOISE, IDAHO