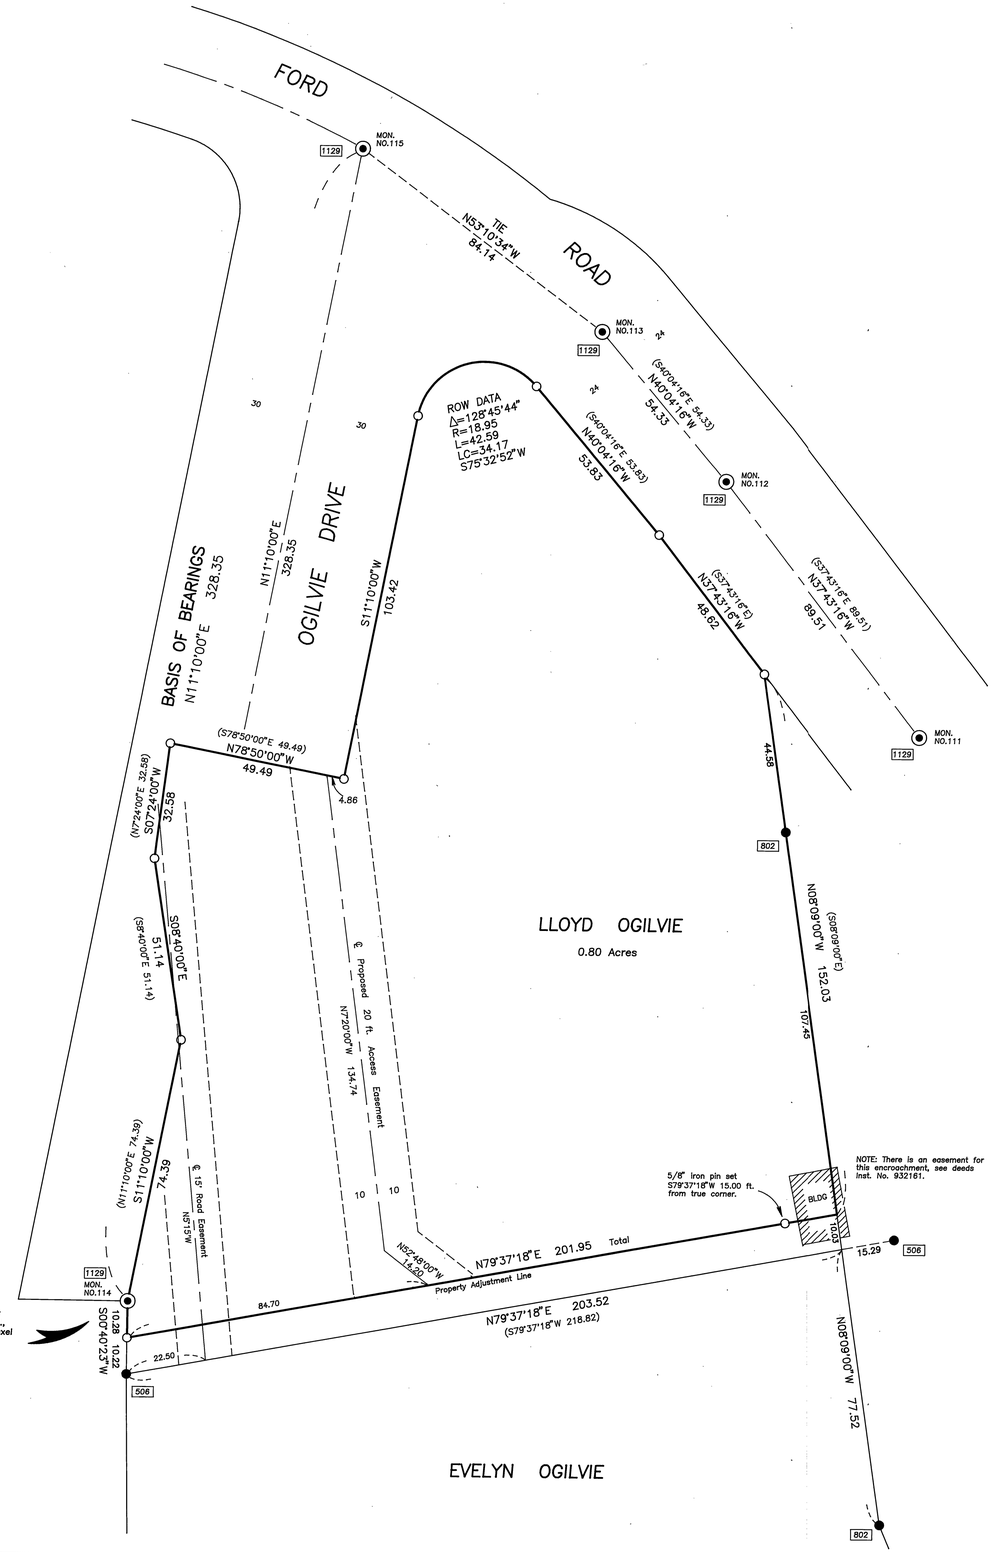

BASIS OF BEARINGS

RECORD MAP OF SURVEY NO.1129

LEGEND

- ⊙ Found 21/2" brass cap set in concrete, 12" below ground in a 8" cast iron mounment case. See Survey No.1129.
- ● Found 5/8" iron pin with attached yellow plastic cap marked BGA SURVEY MARKER.
- ○ Set 5/8"x30" iron pin with attached yellow plastic cap marked BGA SURVEY MARKER.
- ( ) Record bearing and distance
- ▭ Found Monument from Recorded Survey No. ▭ Survey No. appears in box.

NARRATIVE:
This survey was performed at the request of Evelyn Ogilvie. The purpose of this survey was to locate the boundary lines of a portion of the Lloyd Ogilvie tract, as shown hereon, and to locate a property adjustment line.

A search was made of the available records pertaining to this survey. Field measurements were made to locate existing monuments of Record Survey No.'s 506, 802, 1129, and 1254. We found all of the appurtenant controlling monuments these surveys.

New monuments were set on the boundary line at deed record and positions determined from the appurtenant found controlling monuments.

New monuments were set on the property adjustment line at locations approved by Lloyd Ogilvie and Evelyn Ogilvie.

REFERENCES

Record Map of Survey No.'s 506, 802, 1129

Deed Record Inst. No. 932161, 940721

Deed Record Book 61 Page 421
67 537
119 999
130 126–128

RECEIVED AND FILED
Oct 19, 1994
OFFICE OF COUNTY SURVEYOR
Robert D. Bagett
ATTEST: Steven D. Froelicweiler

REGISTERED PROFESSIONAL LAND SURVEYOR
Robert D. Bagett
OREGON
JULY 12, 1983
ROBERT D. BAGETT
598
Renewal Date 12/31/94

BAGETT - GRIFFITH & ASSOCIATES
John Day, Oregon

MAP OF SURVEY
A TRACT OF LAND SITUATED IN THE NW1/4NW1/4 SECTION 26, T13S, R31E, W.M.
CITY OF JOHN DAY

GRANT COUNTY, OREGON

SURVEYED FOR	EVELYN OGILVIE	
SURVEYED BY	RDB & SDF & RJL	7/12/94 Thru 10/6/94
Scale: 1"=20'	Drawn by: J.L.W.	

RECORD MAP OF SURVEY NO. 1342

IDAHO BLUEPRINT & SUP. CO. INC. - BOISE, IDAHO