Land Partition Plat No. 96-09

SITUATED IN THE SE1/4 AND SW1/4 OF SECTION 28 AND
IN THE SW1/4 AND NW1/4 OF SECTION 33
T13S, R30E, W.M.
GRANT COUNTY, OREGON
March 15, 1996

REGISTERED
PROFESSIONAL
LAND SURVEYOR
OREGON
JULY 20, 1993
CARL J. STOUT
2632
Renewal Date 6/30/96

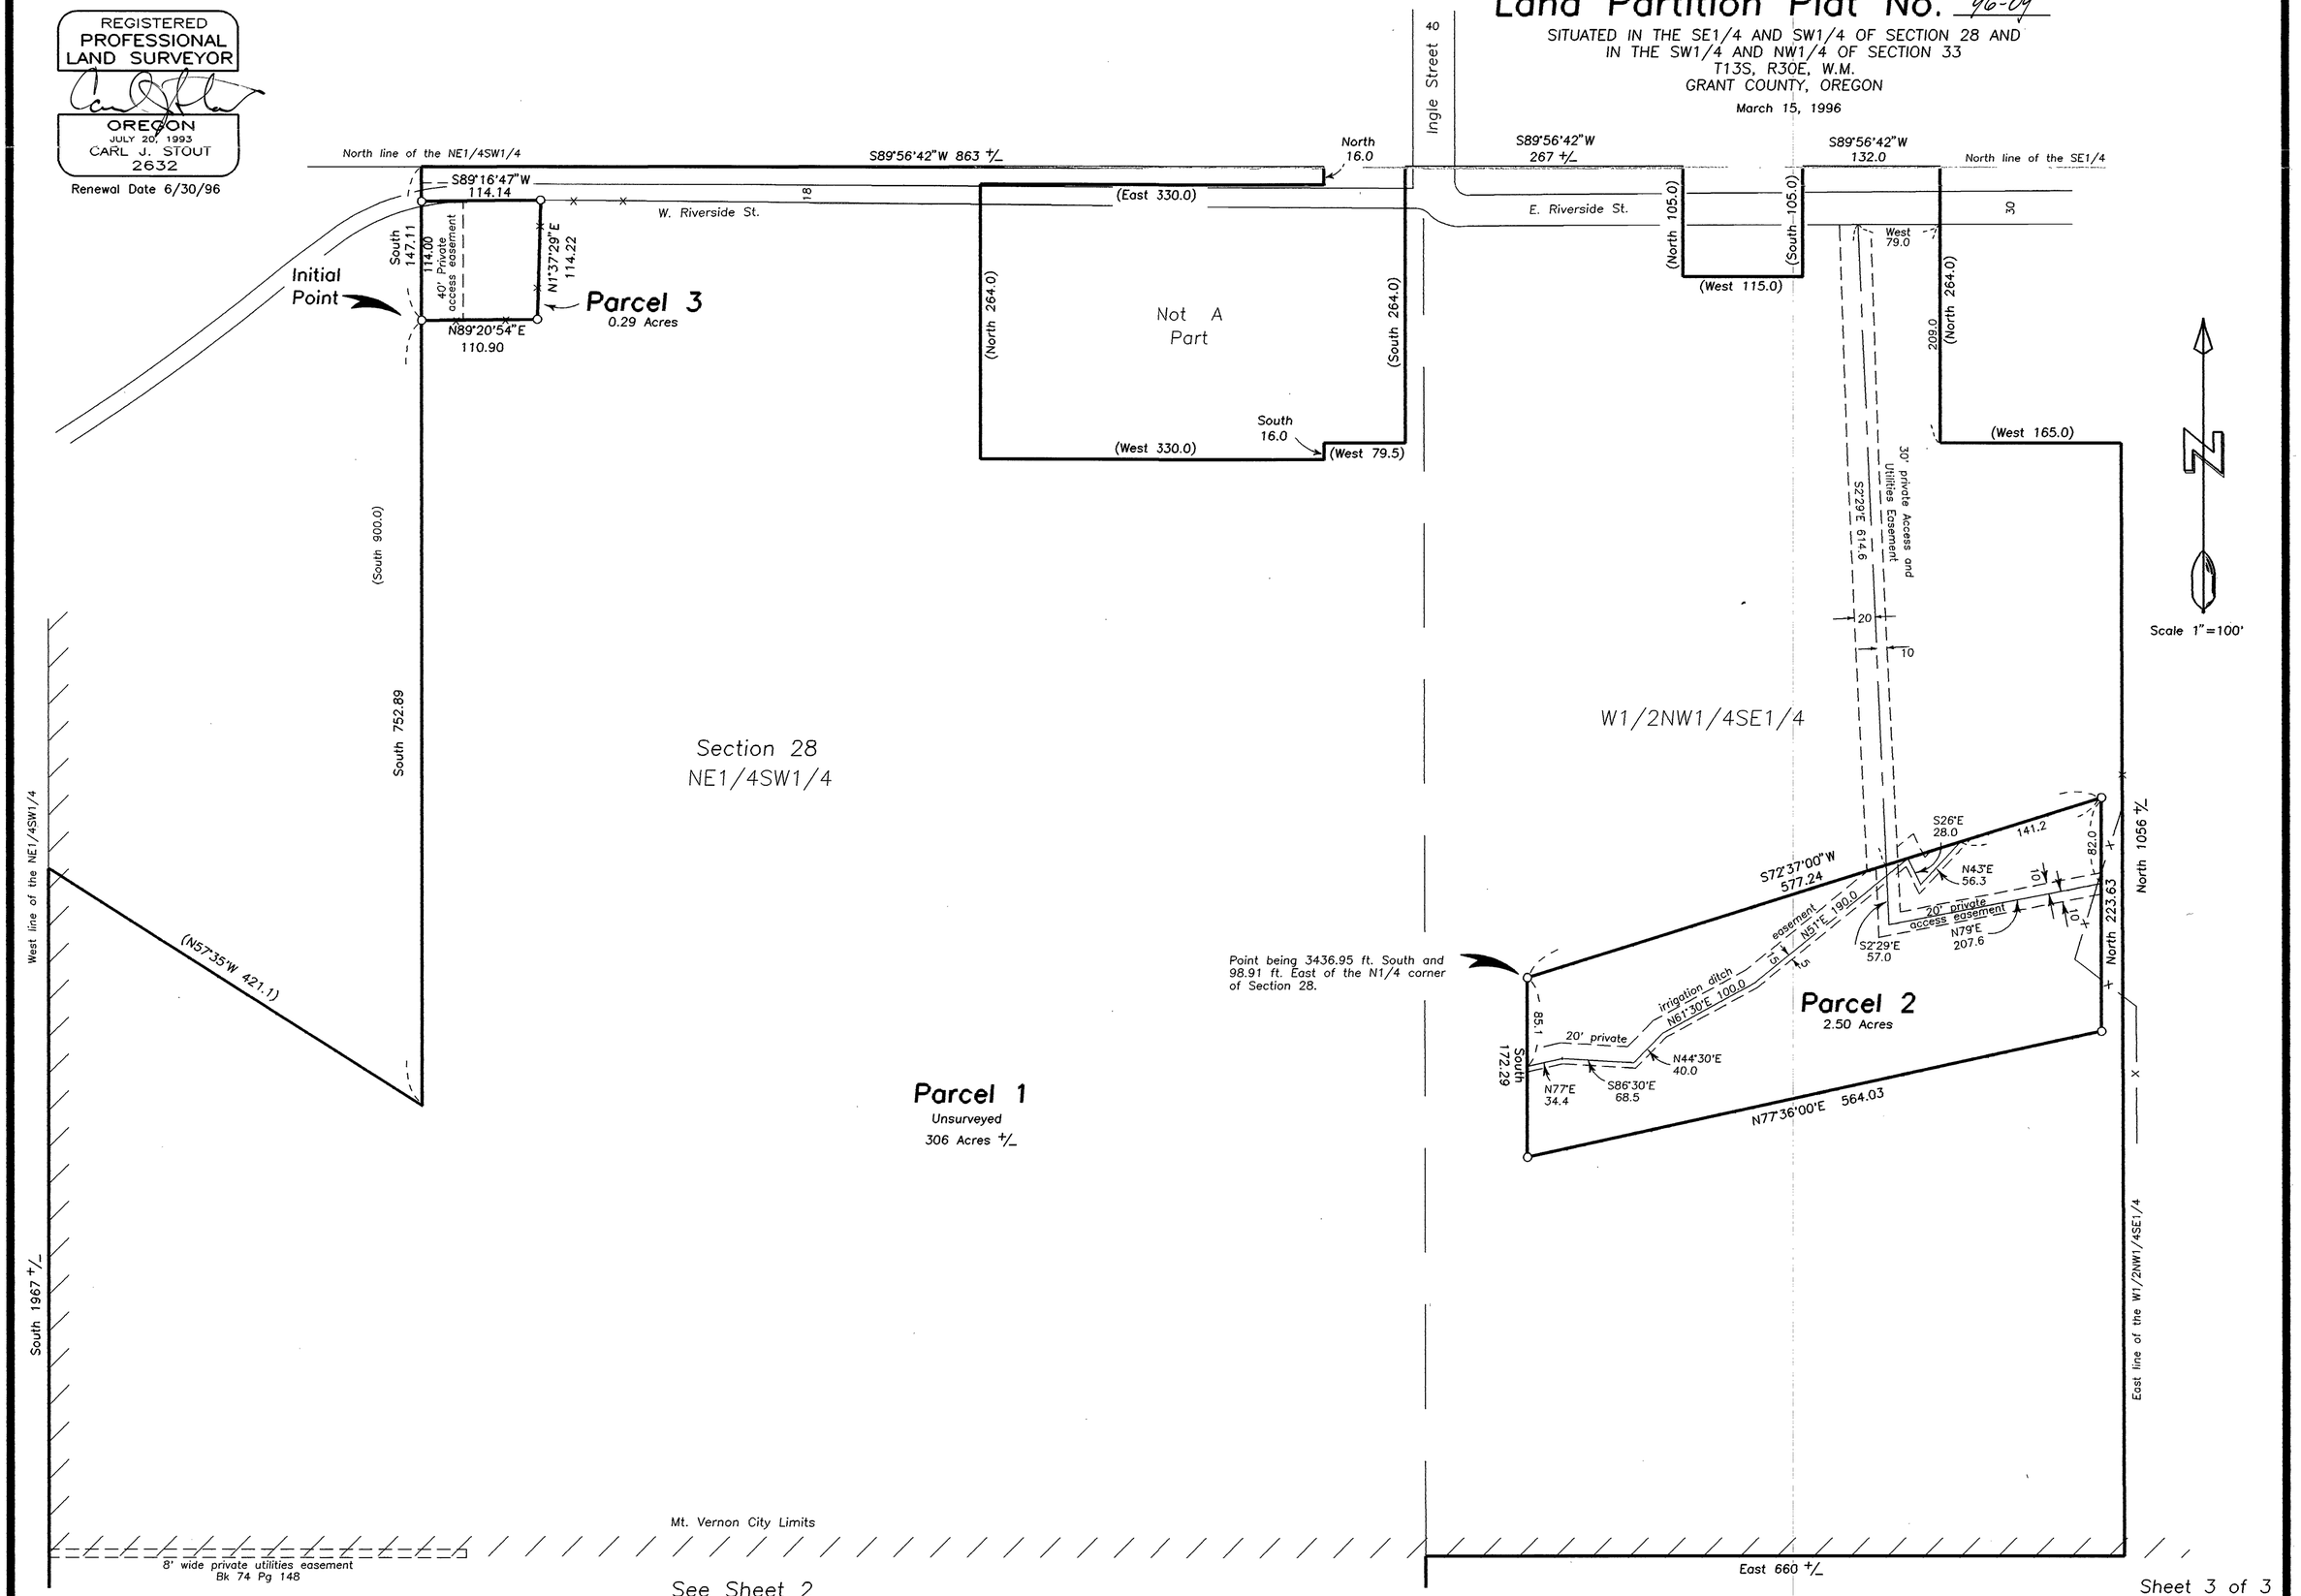

See Sheet 2

Record Map of Survey No.1405