NARRATIVE:

This Survey was performed at the request of the Grant County Road Department, the purpose of which is the relocation of a portion of County Road Right of Way No. 46. All pertinent Maps of Survey, Deed Descriptions, & General Land Office notes were reviewed. In particular, record Maps of Survey No. 945 and No. 241. Where the new right of Way begins to diverge from the existing, to a point where the new Right of Way again matches that as shown on said Map of Survey No. 945, refer to the notes at the beginning and ending of the new Right of Way.

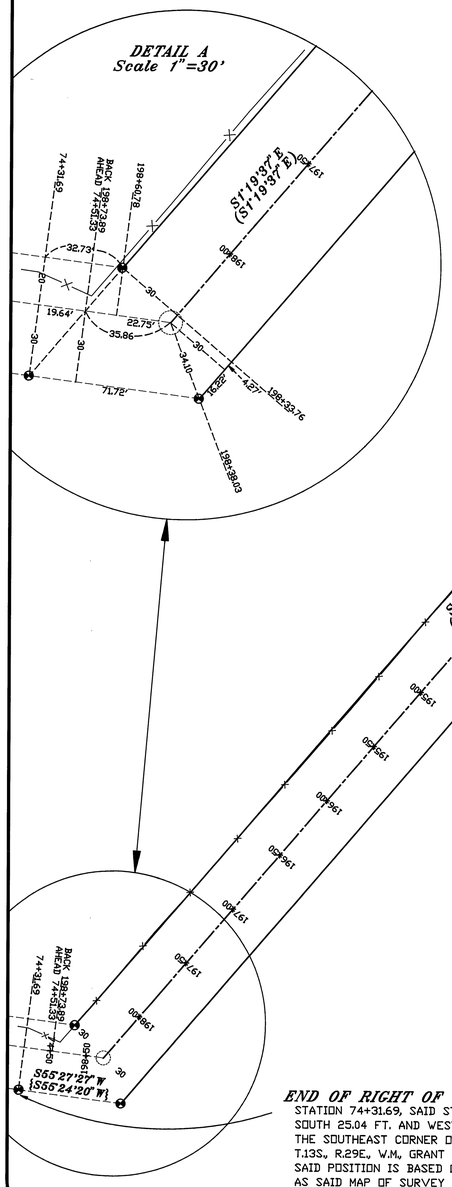

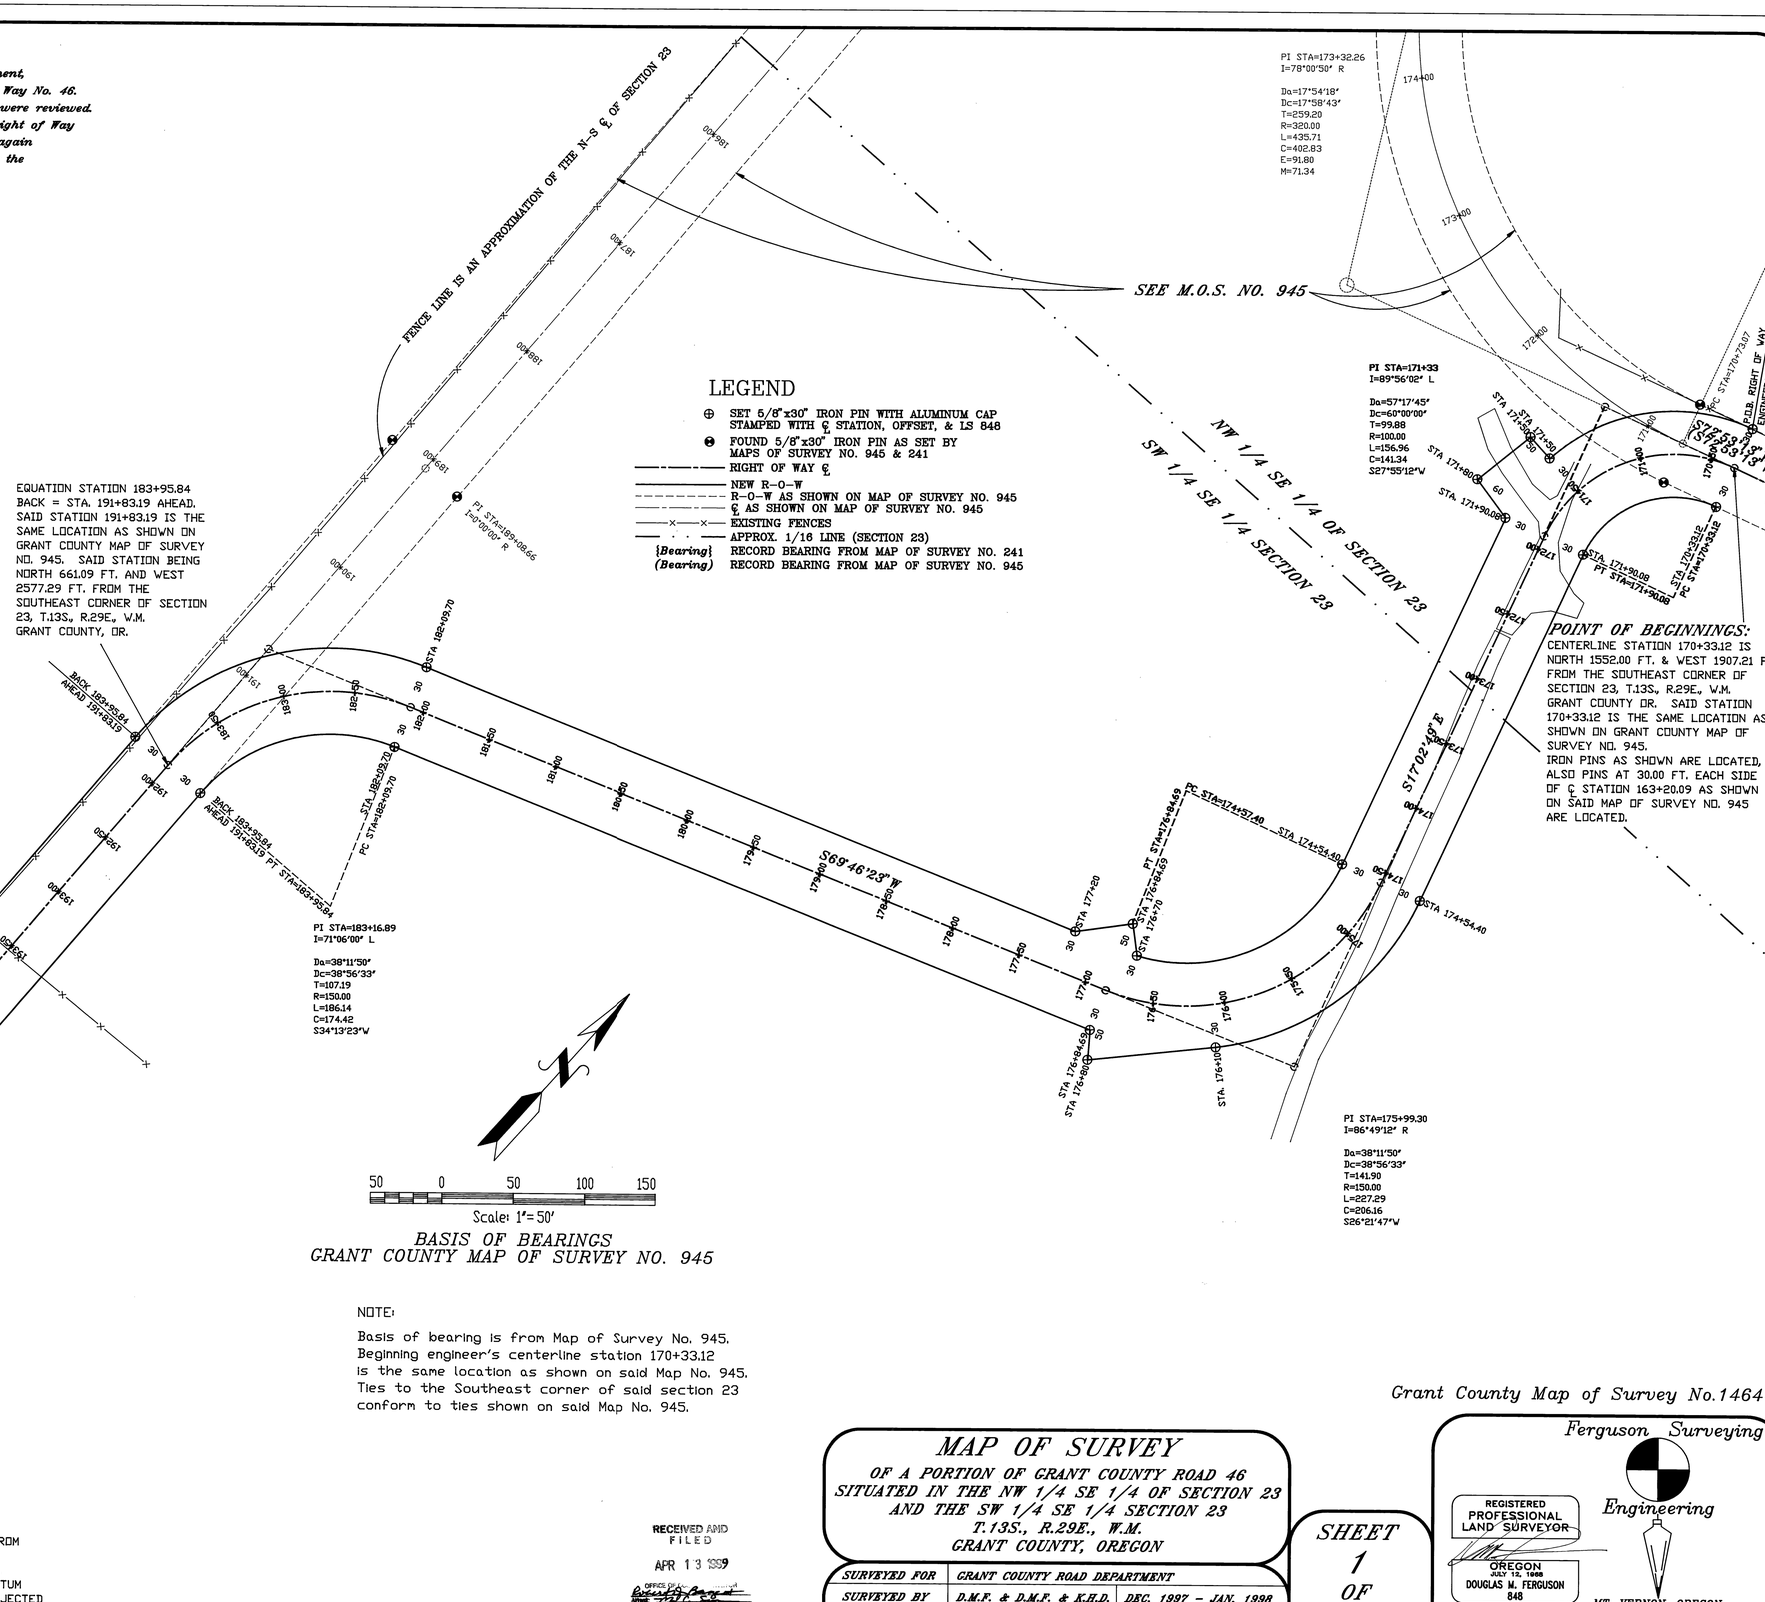

LEGEND

- ⊕ SET 5/8"x30" IRON PIN WITH ALUMINUM CAP STAMPED WITH ℄ STATION, OFFSET, & LS 848
- ⊖ FOUND 5/8"x30" IRON PIN AS SET BY MAPS OF SURVEY NO. 945 & 241
- RIGHT OF WAY ℄
- NEW R-O-W
- R-O-W AS SHOWN ON MAP OF SURVEY NO. 945
- ℄ AS SHOWN ON MAP OF SURVEY NO. 945
- EXISTING FENCES
- APPROX. 1/16 LINE (SECTION 23)
- {Bearing} RECORD BEARING FROM MAP OF SURVEY NO. 241
- (Bearing) RECORD BEARING FROM MAP OF SURVEY NO. 945

50 0 50 100 150

Scale: 1"= 50'

BASIS OF BEARINGS
GRANT COUNTY MAP OF SURVEY NO. 945

NOTE:

Basis of bearing is from Map of Survey No. 945. Beginning engineer's centerline station 170+33.12 is the same location as shown on said Map No. 945. Ties to the Southeast corner of said section 23 conform to ties shown on said Map No. 945.

POINT OF BEGINNINGS:

CENTERLINE STATION 170+33.12 IS NORTH 1552.00 FT. & WEST 1907.21 FT. FROM THE SOUTHEAST CORNER OF SECTION 23, T.13S., R.29E., W.M. GRANT COUNTY OR. SAID STATION 170+33.12 IS THE SAME LOCATION AS SHOWN ON GRANT COUNTY MAP OF SURVEY NO. 945. IRON PINS AS SHOWN ARE LOCATED, ALSO PINS AT 30.00 FT. EACH SIDE OF ℄ STATION 163+20.09 AS SHOWN ON SAID MAP OF SURVEY NO. 945 ARE LOCATED.

END OF RIGHT OF WAY

STATION 74+31.69, SAID STATION BEING SOUTH 25.04 FT. AND WEST 2607.85 FT. FROM THE SOUTHEAST CORNER OF SECTION 23, T.13S., R.29E., W.M., GRANT COUNTY, OREGON. SAID POSITION IS BASED ON THE SAME DATUM AS SAID MAP OF SURVEY NO. 945, AS PROJECTED BACK ON LINE BY THIS SURVEY.

RECEIVED AND FILED
APR 13 1999
OFFICE OF COUNTY CLERK
Deputy

Grant County Map of Survey No.1464

MAP OF SURVEY

OF A PORTION OF GRANT COUNTY ROAD 46
SITUATED IN THE NW 1/4 SE 1/4 OF SECTION 23
AND THE SW 1/4 SE 1/4 SECTION 23
T.13S., R.29E., W.M.
GRANT COUNTY, OREGON

SURVEYED FOR	GRANT COUNTY ROAD DEPARTMENT	
SURVEYED BY	D.M.F. & D.M.F. & K.H.D.	DEC. 1997 - JAN. 1998
SCALE: 1"=50'	DRAWN BY: M.C.M.	JAN. 1998

SHEET 1 OF 1

Ferguson Surveying
Engineering
REGISTERED PROFESSIONAL LAND SURVEYOR
OREGON JULY 12, 1990 DOUGLAS M. FERGUSON 848
RENEWAL DATE: 12/31/99
MT. VERNON, OREGON
PHONE (541)932-4520
FAX (541)932-4430

1414