SHEET 2 OF 9
GRANT COUNTY MAP OF SURVEY No. 1579

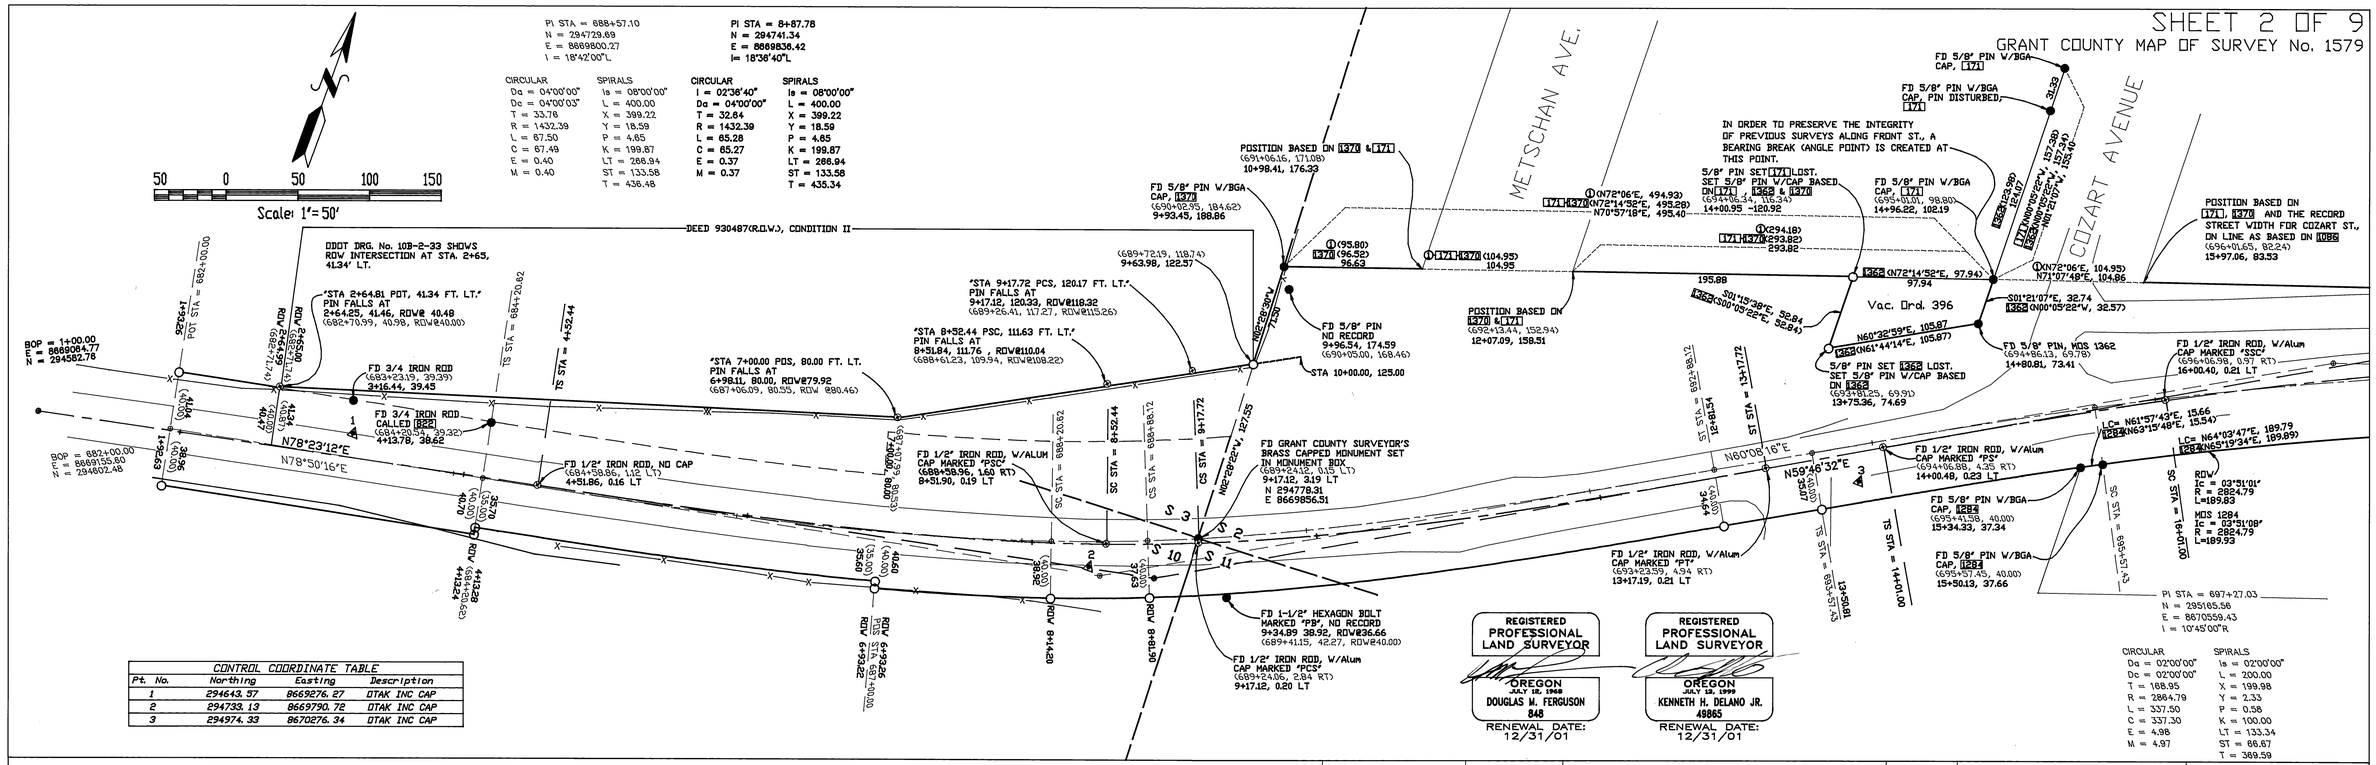

1579