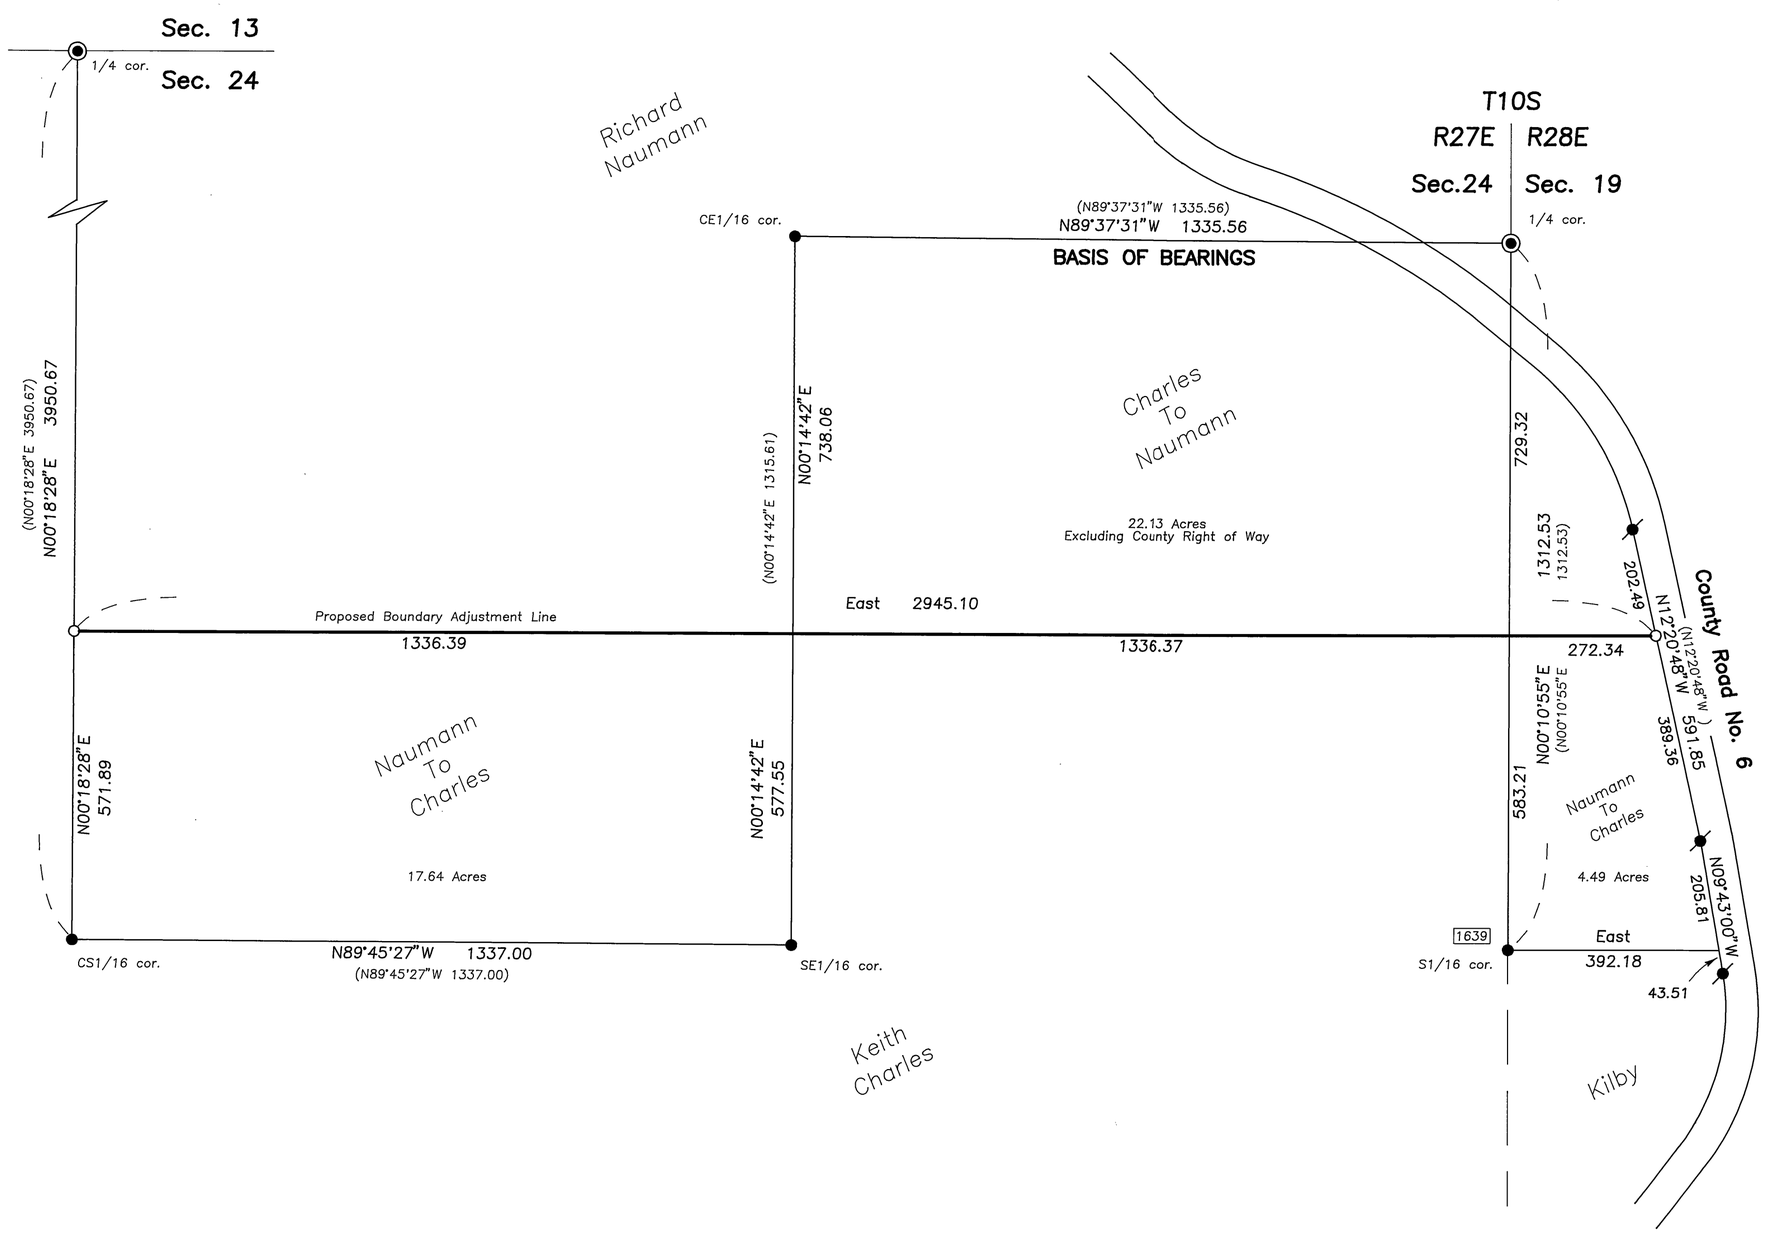

Scale 1"=200'

BASIS OF BEARINGS

Survey No. 1449

LEGEND

- ◉ Found 2½" aluminum pipe with attached 2" aluminum cap, see Survey No. 1449.
- ✓ Found 5/8" iron pin with attached aluminum cap, see Survey No. 1260.
- ● Found 5/8" iron pin with attached alum. cap, see Survey No. 1449. Unless otherwise shown.
- ○ Set 5/8"x30" iron pin with attached red plastic cap marked CORNERSTONE SURVEYING, INC.
- ( ) Record bearing and distance.
- ▭ Found monument, see record map of survey number shown in box.

RECEIVED AND FILED

NOV. 27, 2002

OFFICE OF COUNTY SURVEYOR

Attest: Grant D. Kilby

NARRATIVE

This survey was performed at the request of Richard Naumann. The purpose of this survey was to locate a boundary line which represents an equal area land exchange with the adjoining landowner.

A search was made of the available records pertaining to this survey and for the appurtenant monuments on the boundary. Two monuments were set in accordance with the survey monuments of record.

REGISTERED PROFESSIONAL LAND SURVEYOR

OREGON
SEPT 19, 1995
JACK L. WATSON
2734

Renewal Date 6/30/2004

CORNERSTONE SURVEYING, Inc.
233 S. Canyon Blvd., John Day, Oregon 97845
(541) 575-1813

MAP OF SURVEY
PROPOSED BOUNDARY LINE ADJUSTMENT
SITUATED IN THE SE1/4 OF SECTION 24
T10S, R27E, W.M.

GRANT COUNTY, OREGON

SURVEYED FOR: RICHARD NAUMANN	
SURVEYED BY : Jack Watson	Date: 11/07/2002
DRAWN BY : Jack Watson	

MAP OF SURVEY NO. 1649