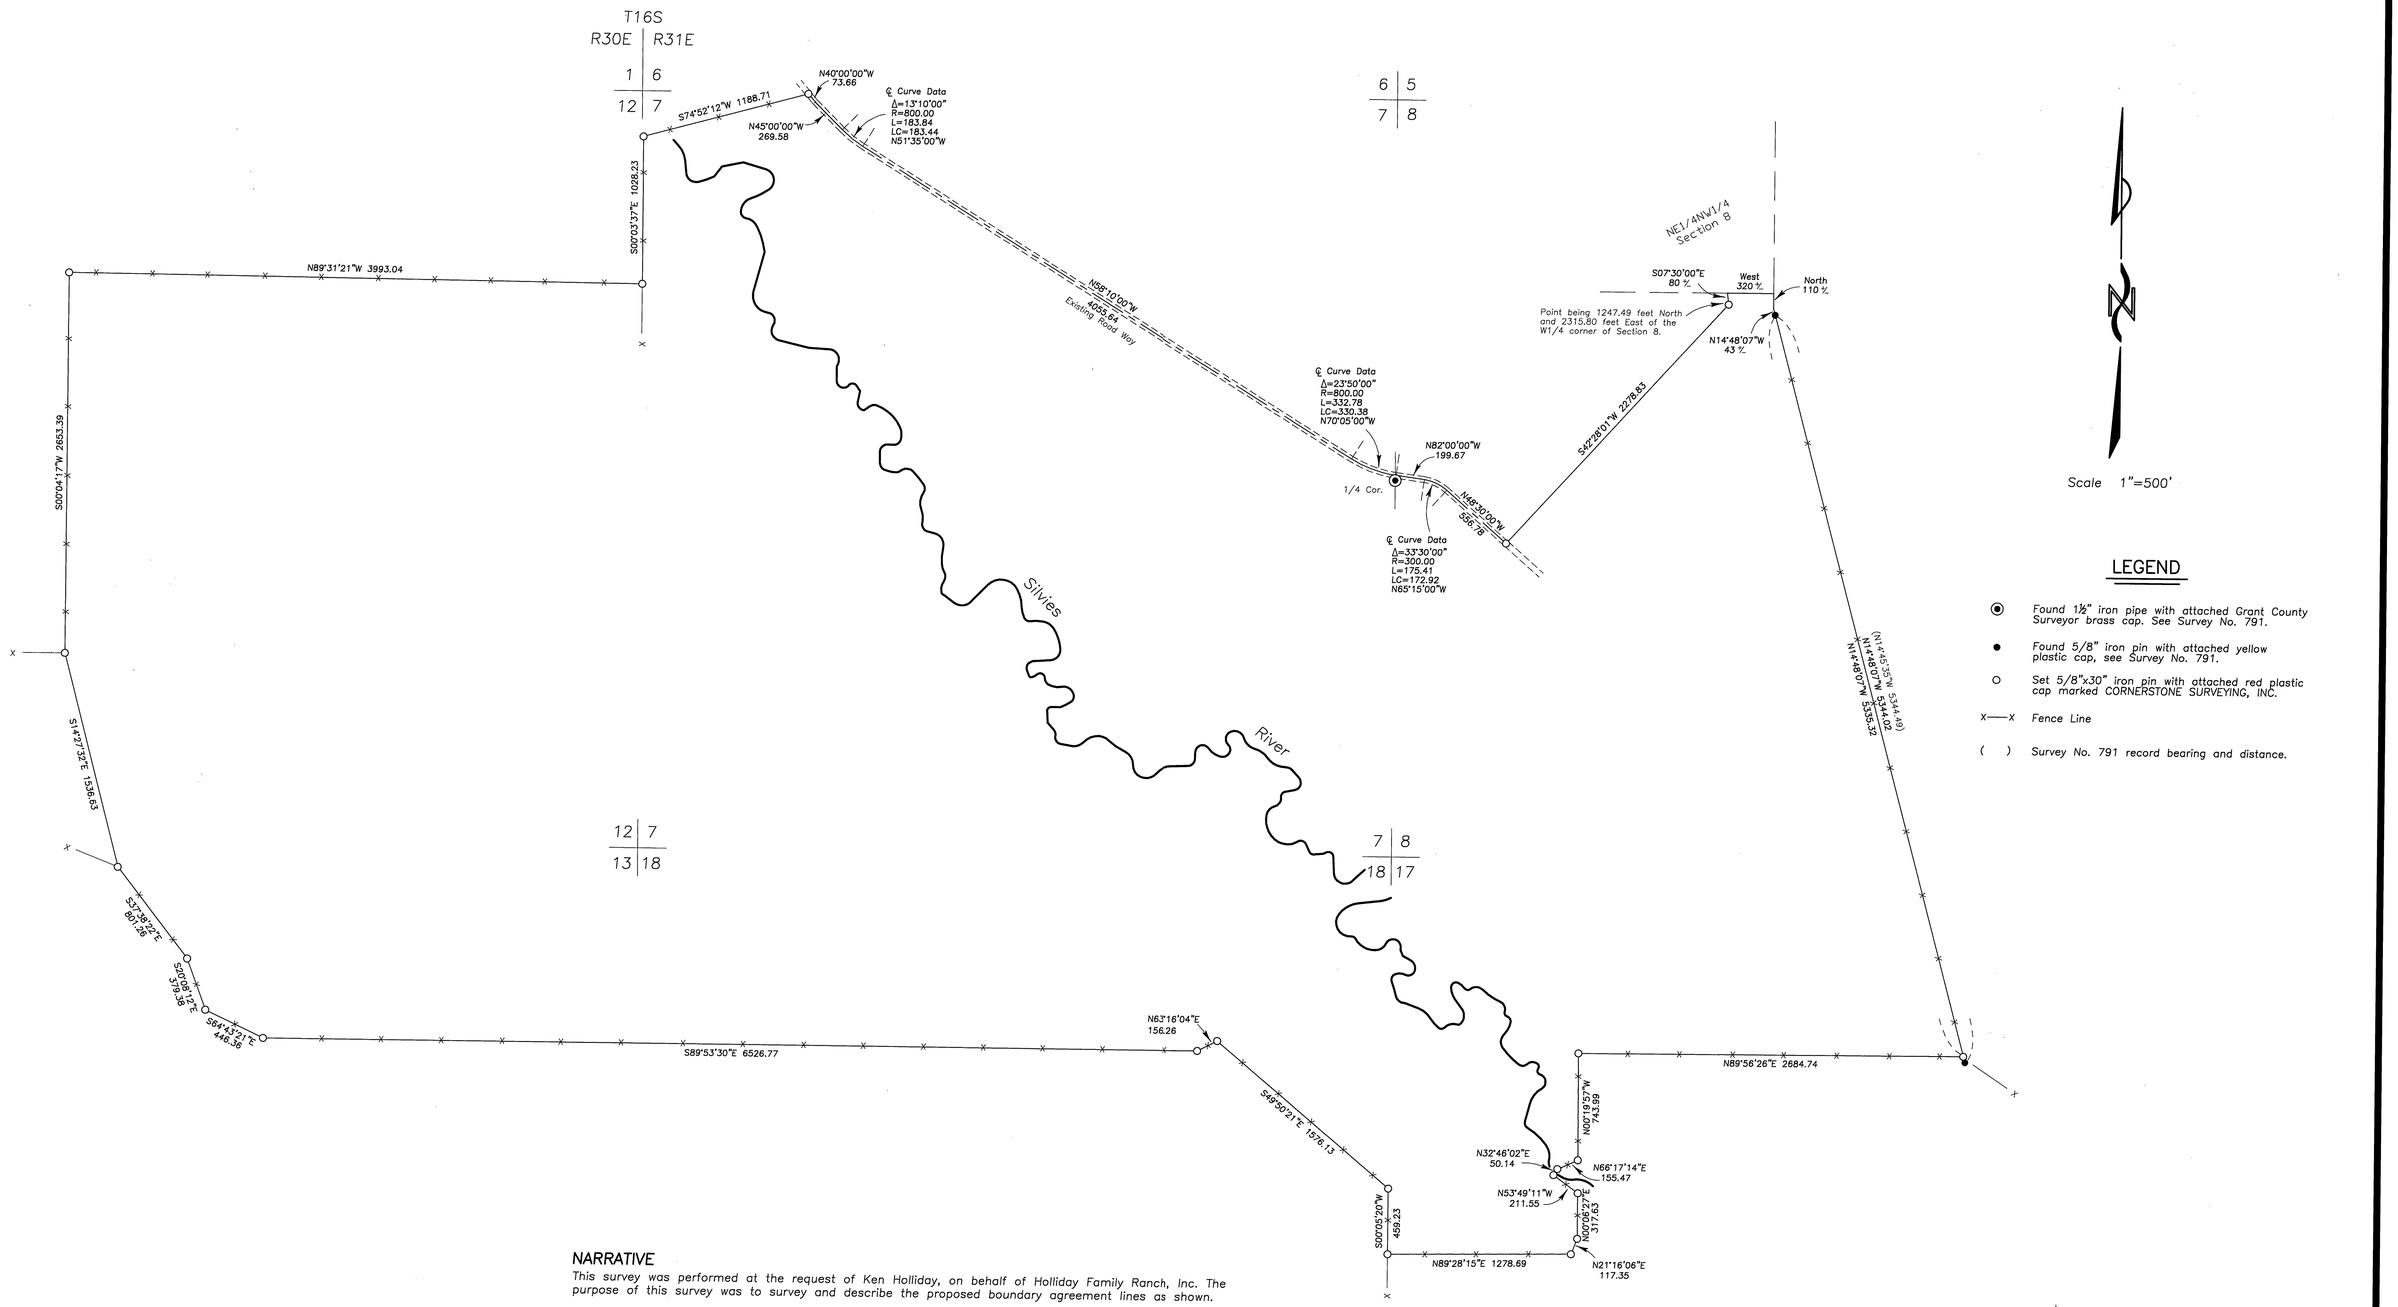

Scale 1"=500'

LEGEND

- ⊙ Found 1½" iron pipe with attached Grant County Surveyor brass cap. See Survey No. 791.
- ● Found 5/8" iron pin with attached yellow plastic cap, see Survey No. 791.
- ○ Set 5/8"x30" iron pin with attached red plastic cap marked CORNERSTONE SURVEYING, INC.
- x——x Fence Line
- ( ) Survey No. 791 record bearing and distance.

NARRATIVE

This survey was performed at the request of Ken Holliday, on behalf of Holliday Family Ranch, Inc. The purpose of this survey was to survey and describe the proposed boundary agreement lines as shown.

This survey was performed using static GPS receivers and Electronic Total Station. The bearings are based on the GPS survey. The GPS survey was made in NAD 83 state plane coordinates, Oregon north zone. The state plane bearings were rotated clockwise 01°01'12" to true north near the NW corner of Section 30, T16S, R31E. All bearings are relative to this local north meridian.

A search was made of the available records pertaining to this survey. Field measurements were made to locate the existing monuments, the existing improvements and to establish the new corner monuments. Survey No. 791 is a survey for a proposed boundary adjustment. I recovered several of the monuments from that survey, which I accepted. I established the SE corner on line between the monuments shown and at the intersection of a fence line extended. The remaining monuments were established at positions approved by Ken Holliday and Ron Holliday.

RECEIVED AND FILED
JULY 18, 2006
OFFICE OF COUNTY SURVEYOR
Attest:

REGISTERED PROFESSIONAL LAND SURVEYOR
OREGON
SEPT. 19, 1980
JACK L. WATSON
2734
Renewal Date 6/30/2008

CORNERSTONE SURVEYING, Inc.
233 S. Canyon Blvd., John Day, Oregon
(541) 575-1813

MAP OF SURVEY
PROPOSED BOUNDARY AGREEMENT LINES
SECTIONS 7, 8, 17 AND 18
T16S, R31E, W.M.
GRANT COUNTY, OREGON

SURVEYED FOR:	HOLLIDAY FAMILY RANCHES
SURVEYED BY : Jack Watson	Date: 6/2/2006
DRAWN BY : Jack Watson	

MAP OF SURVEY NO. 1762