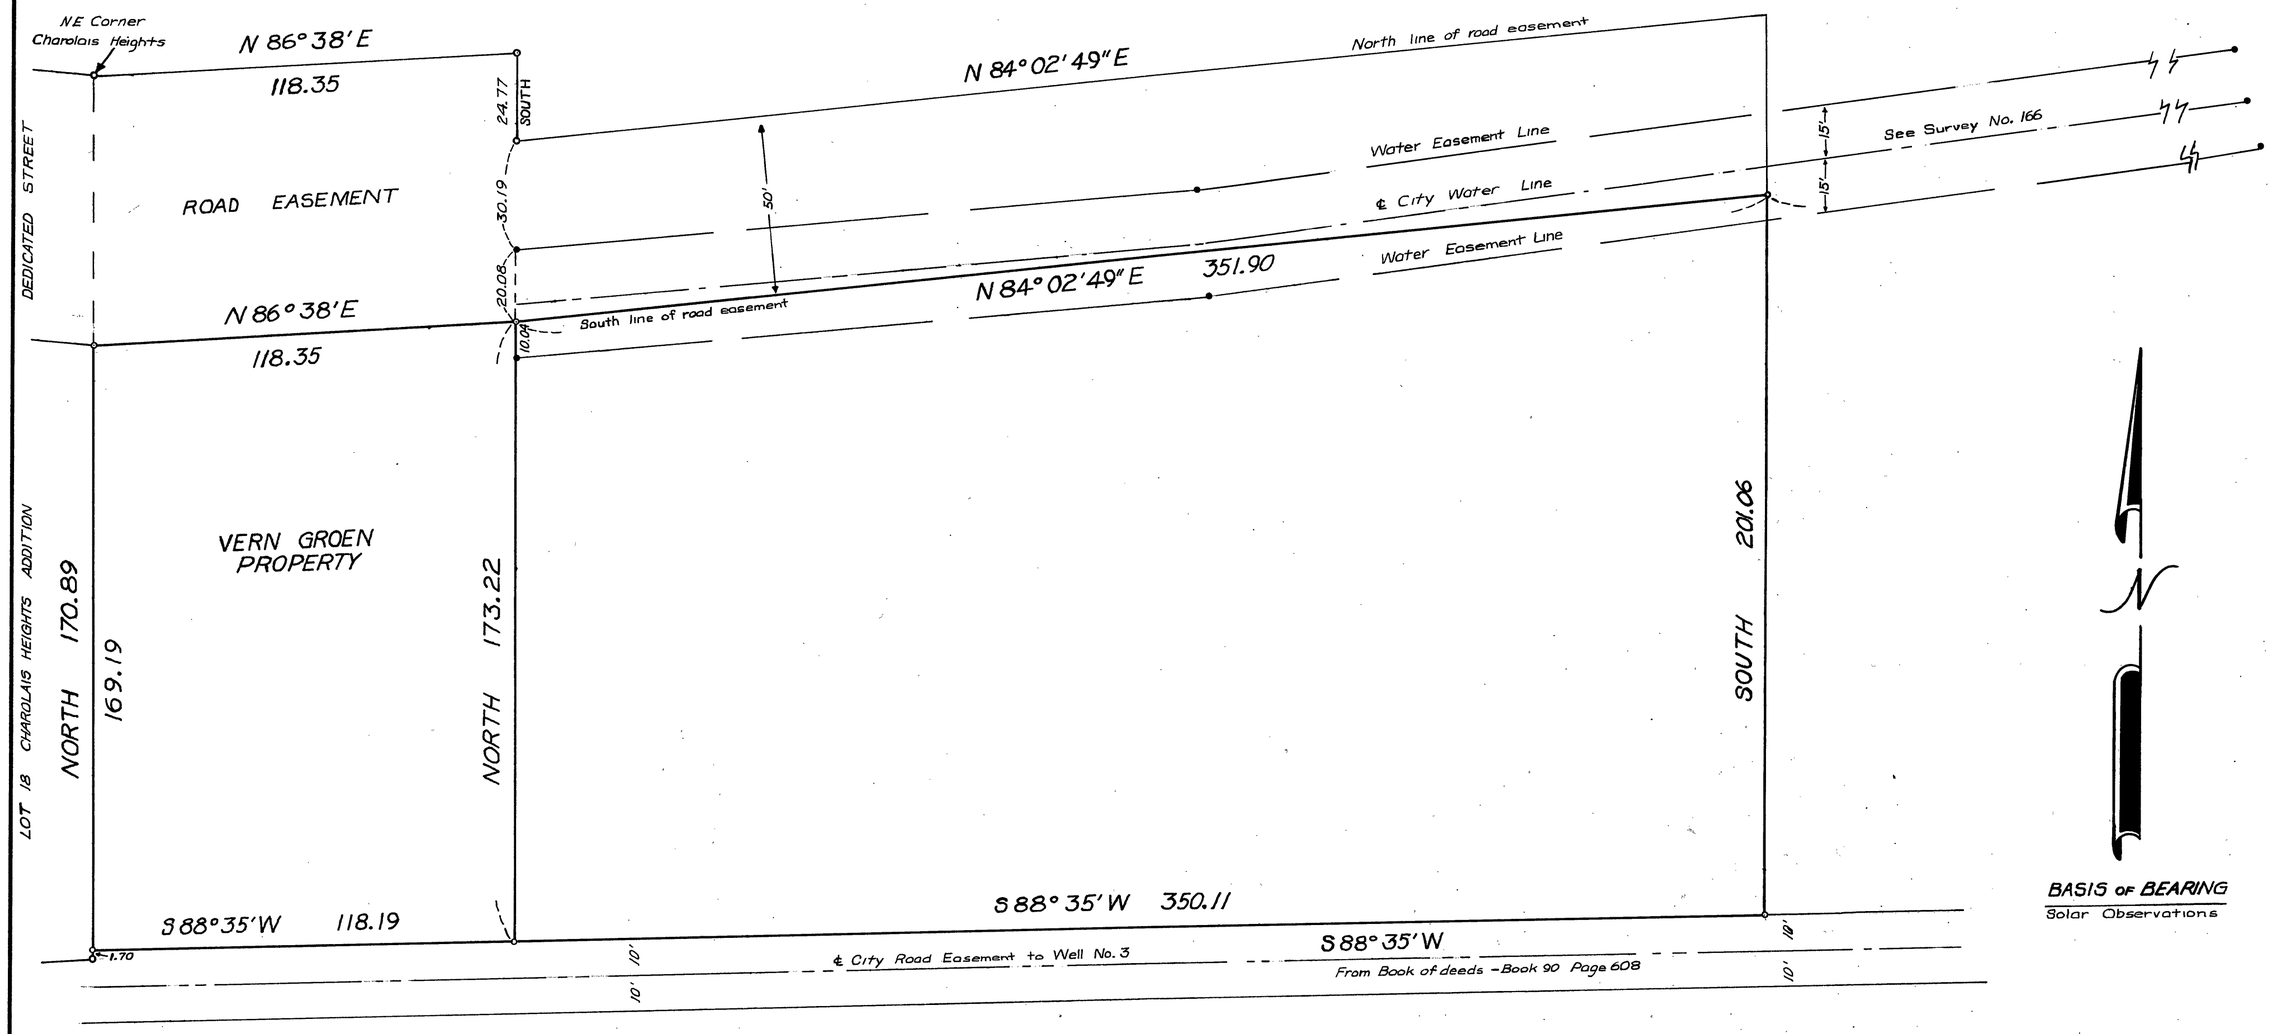

BASIS OF BEARING
Solar Observations

LEGEND

- • Found Monuments of Record
- o Set 5/8" x 30" iron pin

REGISTERED
OREGON
LAND SURVEYOR
Robert D. Bagett
JULY 12, 1963
ROBERT D. BAGETT
598

RECEIVED AND
FILED
JUL 22 1970
JOHN LIVEIRA, County Clerk
By ..... Deputy

BAGETT GRIFFITH & FERGUSON John Day, Oregon		
Map of Survey TRACTS IN SE¼ NW¼ SEC. 23 T13S R31E W.M. JOHN DAY, OREGON		
SURVEYED FOR	BUD TROWBRIDGE	
SURVEYED BY	R.D.B. & D.W.S.	7-3-1970
Scale: 1" = 30'	Drawn by: T.D.G.	7-17-1970

Map of Survey # 190

KILHAM STATIONERY & PRINTING CO., PORTLAND, ORE.