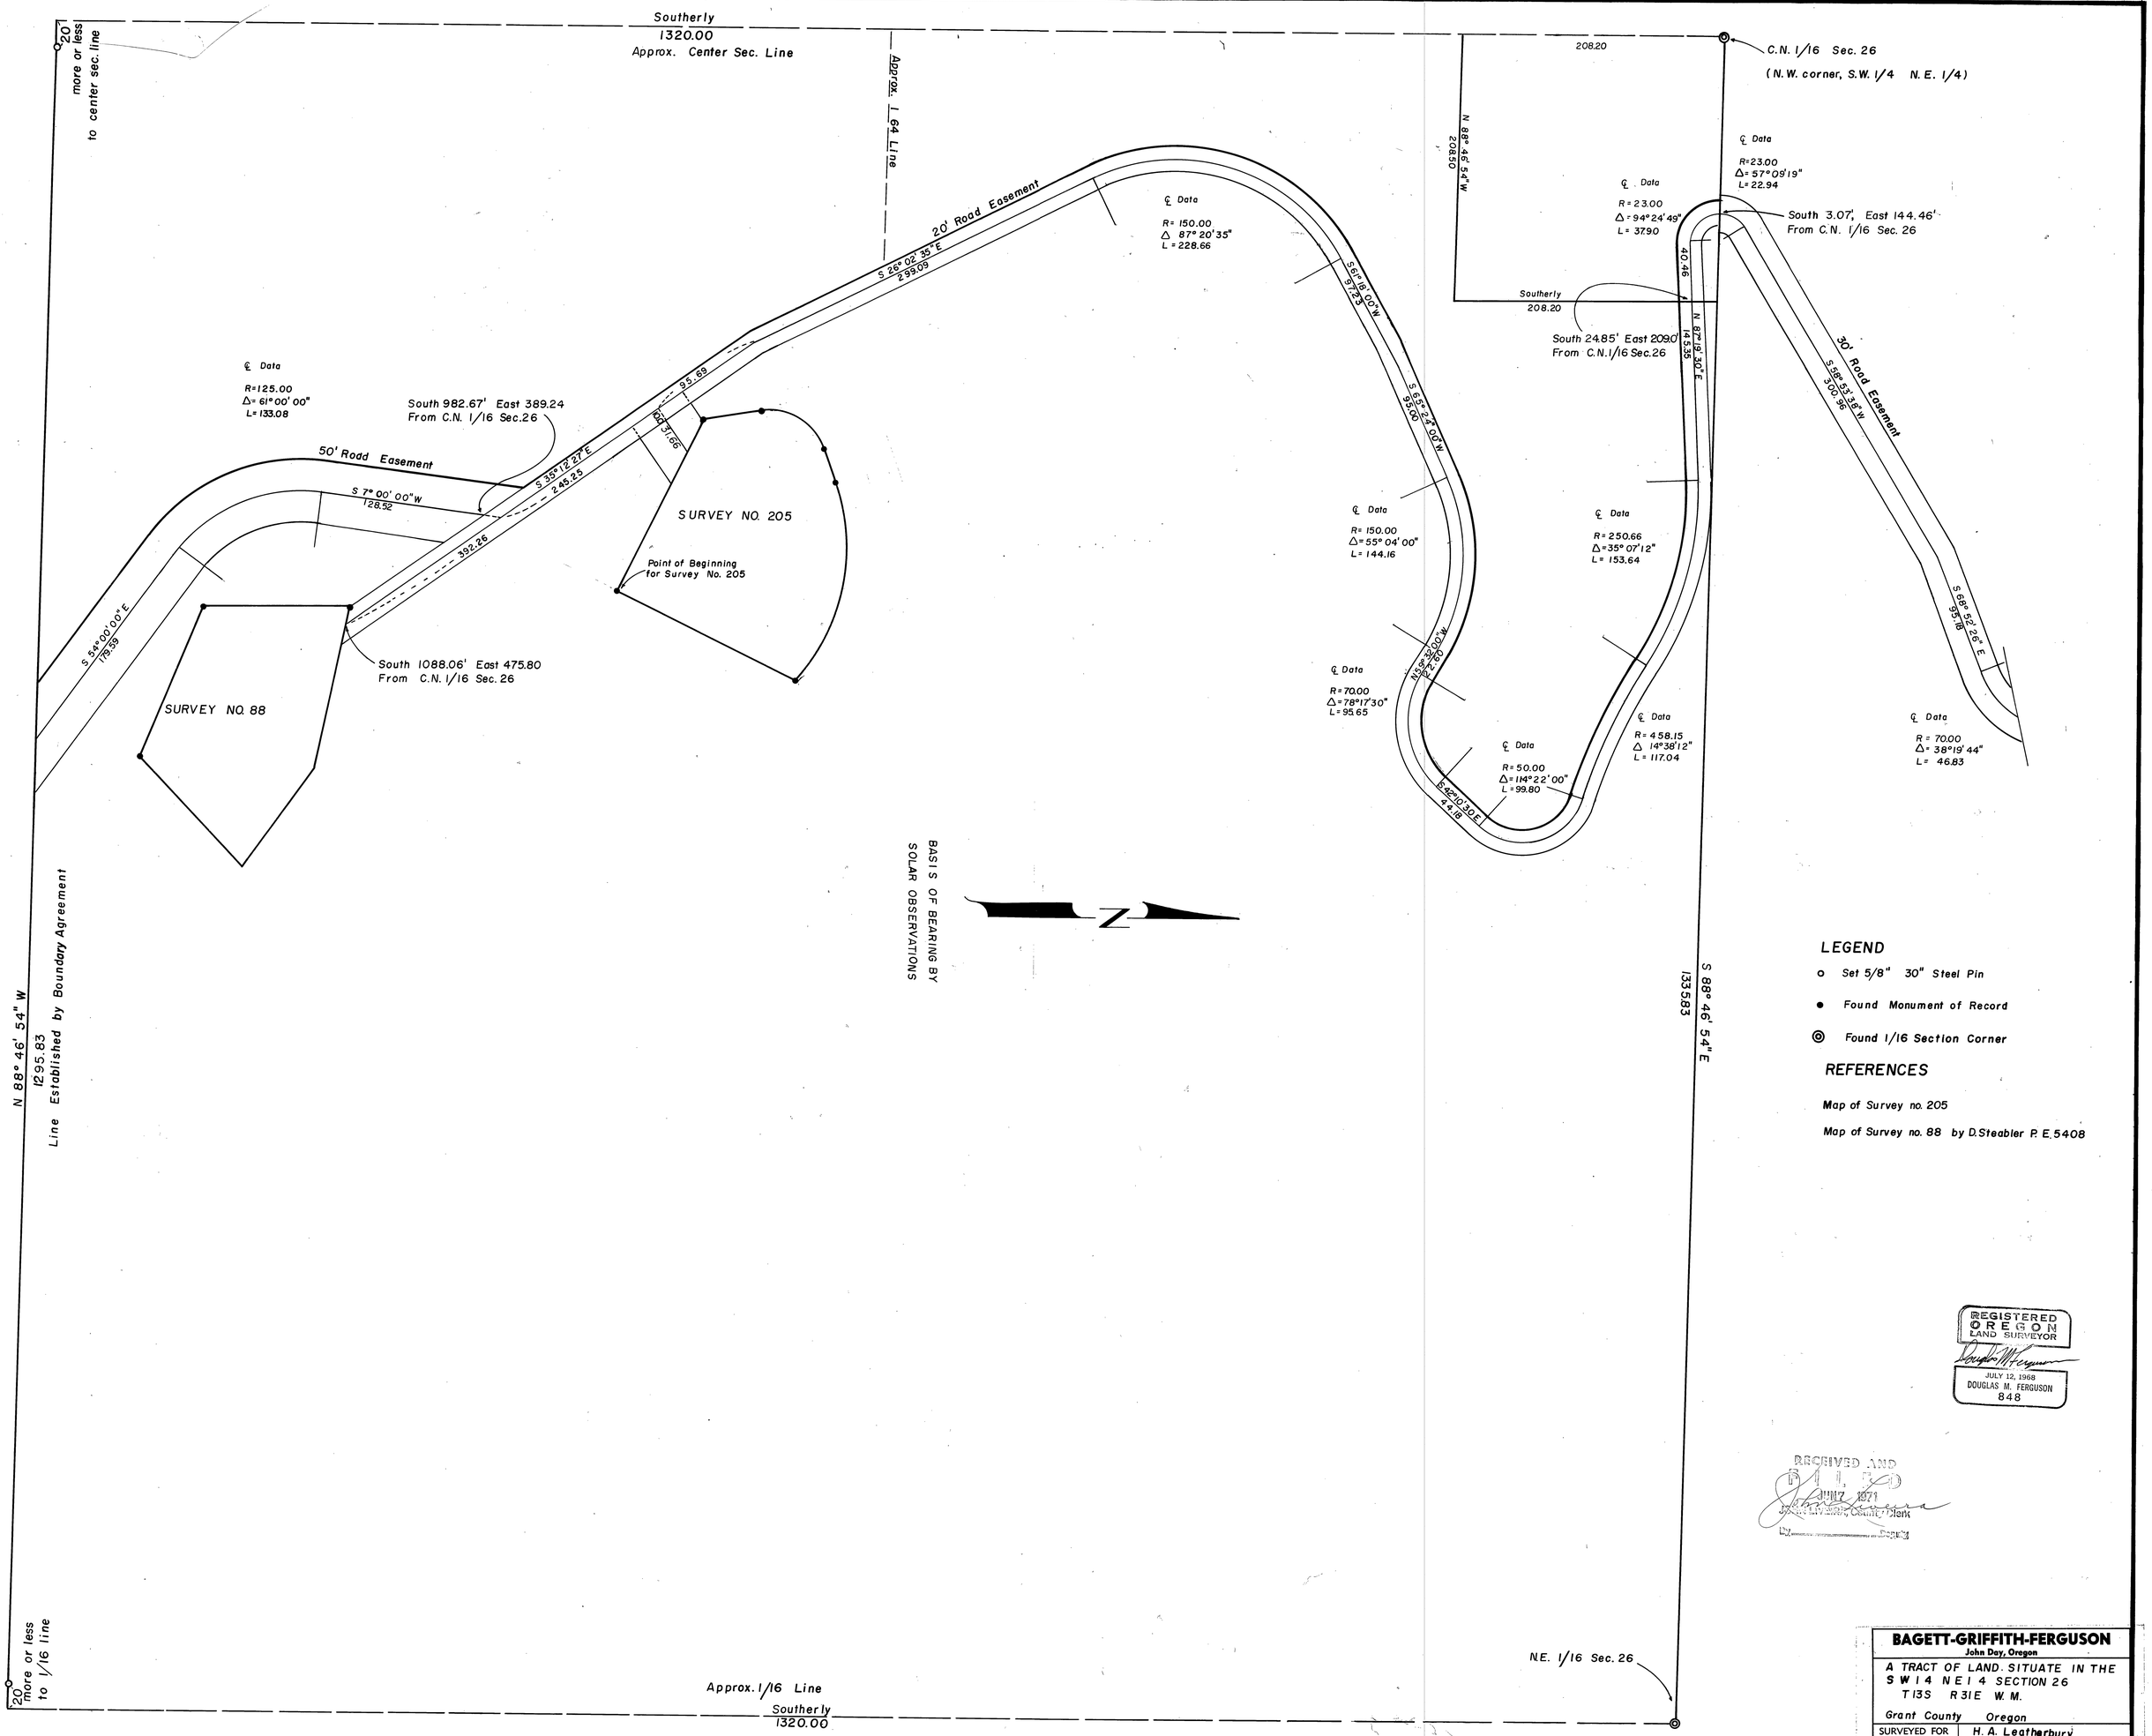

LEGEND

- ○ Set 5/8" 30" Steel Pin
- ● Found Monument of Record
- ◎ Found 1/16 Section Corner

REFERENCES

Map of Survey no. 205

Map of Survey no. 88 by D. Steabler P. E. 5408

REGISTERED
OREGON
LAND SURVEYOR
Douglas M. Ferguson
JULY 12, 1968
DOUGLAS M. FERGUSON
848

RECEIVED AND
FILED
JUN 7 1971
John Day, Grant County, Clerk
By _____ Deputy

BAGETT-GRIFFITH-FERGUSON
John Day, Oregon

A TRACT OF LAND SITUATE IN THE
SW 1/4 NE 1/4 SECTION 26
T13S R31E W.M.

Grant County Oregon

SURVEYED FOR	H. A. Leatherbury	
SURVEYED BY	D.M.F. & R.D.B.	Jan. 71
Scale: 1" = 50'	Drawn by: D.M.F.	Feb. 71

Map of Survey # 211