SE 1/4 SECTION 2 T13S R33E WM

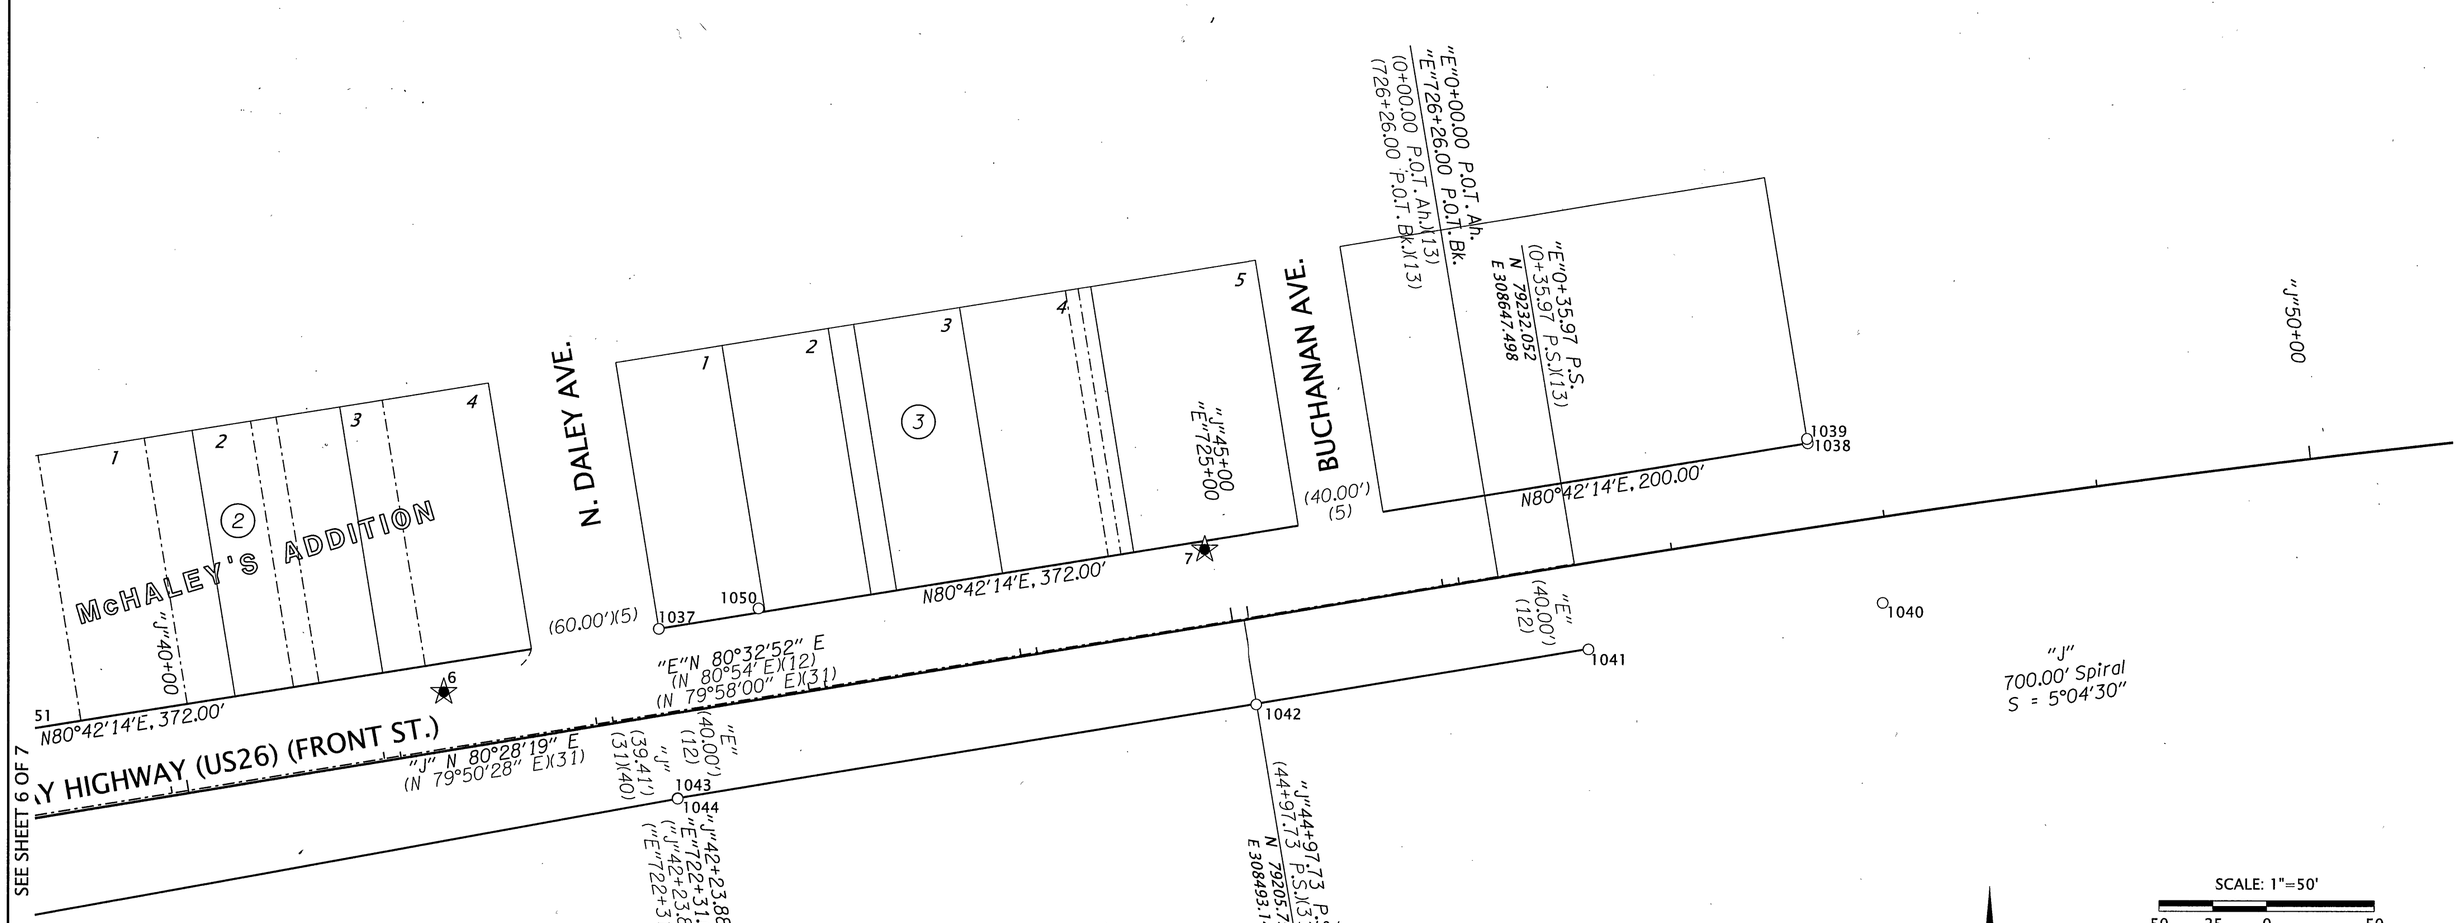

SCALE: 1"=50'

50 25 0 50

FEET

N

LEGEND

( ) RECORD DATA PER REFERENCE LIST ON SHEET 1

SET GPS CONTROL, SEE TABLE SHEET 2

FOUND MONUMENT

RESOLVED RIGHT OF WAY

EXISTING RIGHT OF WAY OR PROPERTY LINE

SUBDIVISION LOT LINE

"E" CENTER LINE FROM DRG. 5B-11-11 & 5B-23-5

"J" CENTER LINE FROM DRG. 10B-2-33

REGISTERED PROFESSIONAL LAND SURVEYOR

OREGON
JANUARY 14, 2003
BRET N. ELITHORP
63148

EXPIRES: 12-31-2021

ALUM. = ALUMINUM
FD = FOUND
MKD. = MARKED
MOS# = MAP OF SURVEY NO.
P&P = POST AND PADDLE
W/ = WITH

RECOVERED MONUMENT LIST

PT ID	NORTHING	EASTING	STATION	OFFSET	DATE	DESCRIPTION & REFERENCE DOCUMENTS
1037	79200.71	308220.58	"J"42+28.08	40.10' LT	8/13/2020	FD PK NAIL IN SIDEWALK, FLUSH, MOS#1366
1038	79288.36	308755.95	"J"47+70.06	39.15' LT	8/13/2020	FD 5/8" IRON ROD W/ 2" ALUM. CAP MKD. "SHRW 47+70.12 38.91 FT PLS 848", FLUSH, MOS#1579
1039	79290.37	308755.57	"J"47+69.99	41.19' LT	8/13/2020	FD 5/8" IRON ROD W/ 2" ALUM. CAP MKD. "SHRW 47+70.11 41.06 FT PLS 848", FLUSH, MOS#1579
1040	79214.19	308790.91	"J"47.93.41	39.45' RT	8/13/2020	FD 5/8" IRON ROD W/ 1-1/2" ALUM. CAP MKD. "OREGON DEPT. OF TRANS.", P&P MKD. "SHRW 47+88.98 39.42 FT RT", UNRECORDED
1041	79192.36	308654.11	"E"0+35.97 "J"46+54.42	40.24' RT 39.66' RT	8/13/2020	FD 5/8" IRON ROD W/ 2" ALUM. CAP MKD. "SHRW 46+54.51 39.70 FT PLS 848", FLUSH, MOS#1579
1042	79166.52	308499.56	"J"44+97.55	39.79' RT	8/13/2020	FD 5/8" IRON ROD W/ 1-1/2" ALUM. CAP MKD. "OREGON DEPT. OF TRANS.", P&P MKD. "SHRW 44+97.73 40.01 FT RT", UNRECORDED
1043	79121.86	308229.40	"J"44+23.72	39.12' RT	8/13/2020	FD 5/8" IRON ROD W/ 2" ALUM. CAP MKD. "SHRW 42+23.88 39.20 FT PLS 848", UP 0.4', MOS#1579
1044	79121.61	308229.43	"J"42+23.72	39.37' RT	8/13/2020	FD 5/8" IRON ROD UP 0.3', ORIGIN UNKNOWN
1050	79210.28	308266.93	"J"42+75.38	41.87' LT	1/5/2021	FD PK NAIL IN CONCRETE, ORIGIN UNKNOWN

OREGON DEPARTMENT OF TRANSPORTATION

HORIZONTAL CONTROL, RECOVERY AND RETRACEMENT MAP
JOHN DAY HIGHWAY (US26): N. COZART AVE. TO BUCHANAN AVE.
GRANT COUNTY, OREGON

ODOT REGION 5 TECH CENTER
3012 ISLAND AVENUE
LA GRANDE, OR 97850 KEY NO. 21494

OCTOBER 14, 2021
SCALE: 1" = 50'
SHEET 7 OF 7

MAP OF SURVEY NO. 2171