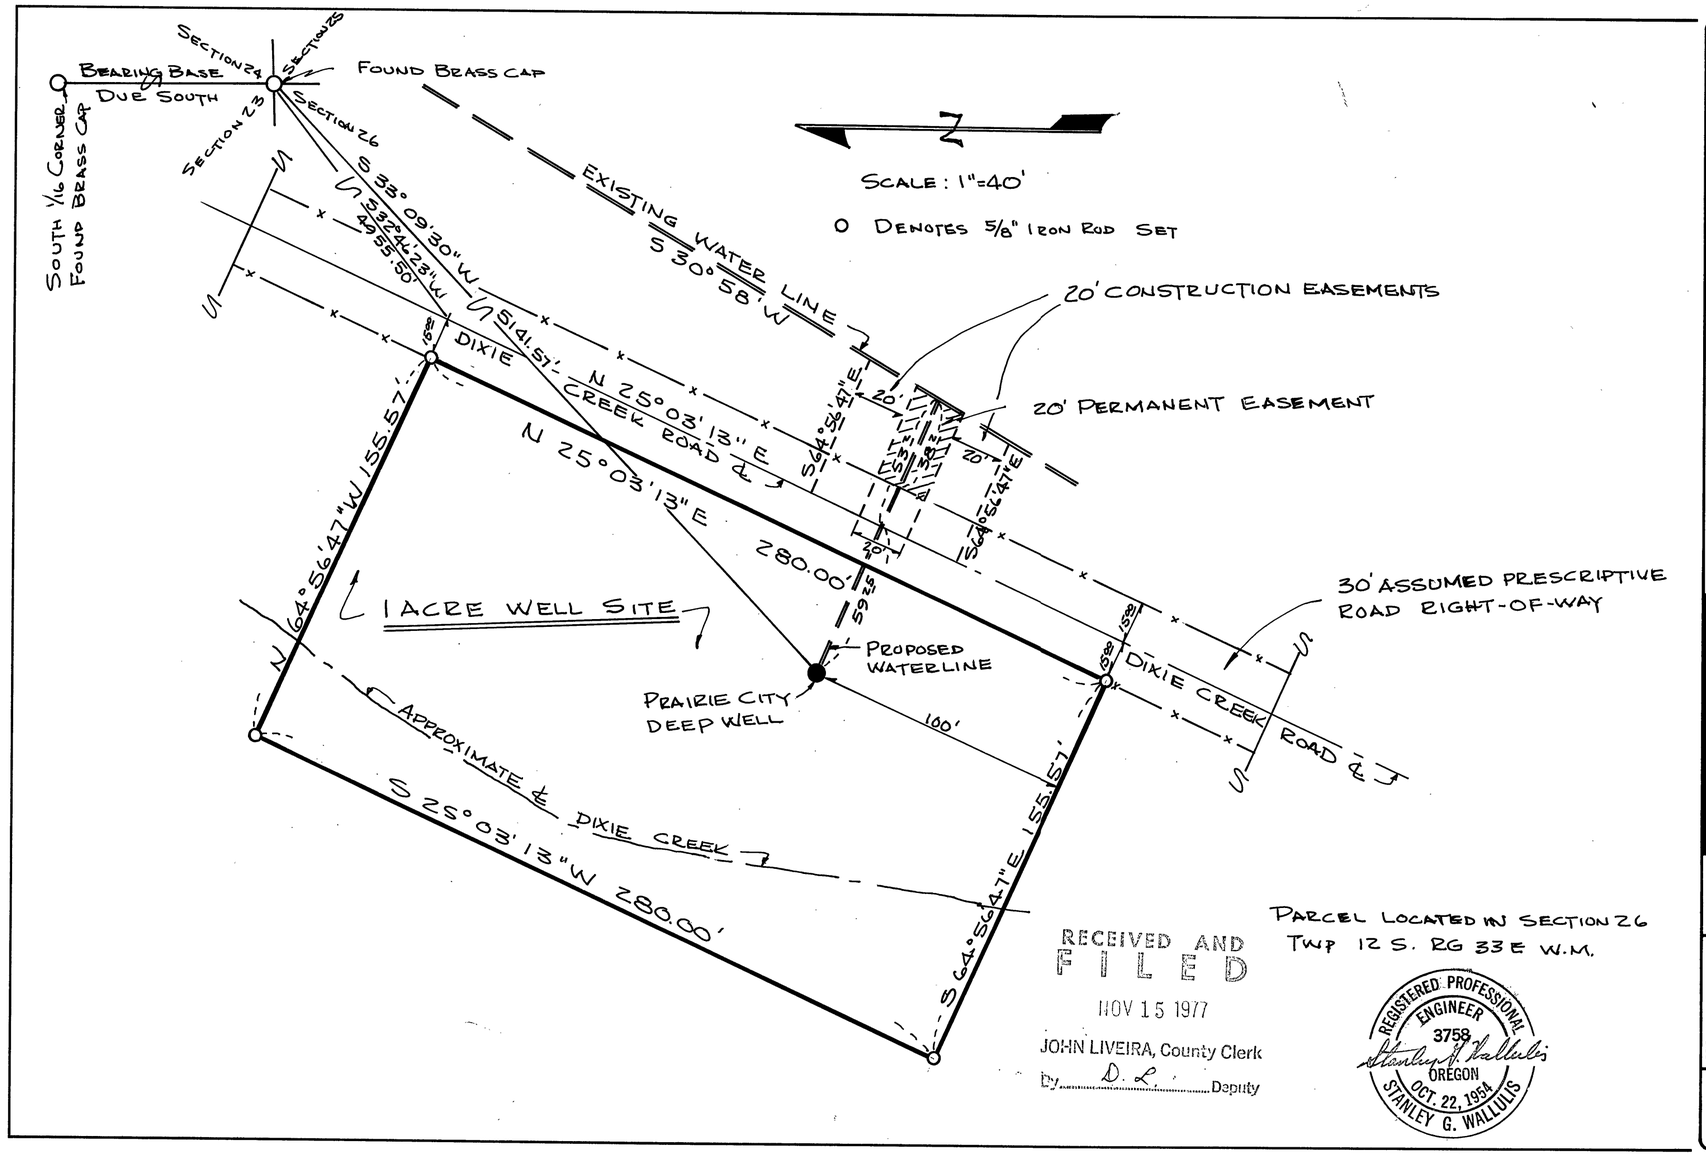

RECEIVED AND FILED
NOV 15 1977
JOHN LIVEIRA, County Clerk
By D. L. Deputy

PARCEL LOCATED IN SECTION 26
TWP 12 S. RG 33 E W.M.

REGISTERED PROFESSIONAL ENGINEER 3758 OREGON OCT. 22, 1954 STANLEY G. WALLULIS

WALLULIS PROJECT NO: 75-124
AGENCY PROJECT NO:

PROJECT: SURVEY OF PRAIRIE CITY DEEP WELL SITE

WALLULIS & ASSOCIATES, INC.
ENGINEERING & PLANNING
505 E. NYE AVENUE 108 EAST MAIN
PENDLETON, OREGON 97801 HERMISTON, OREGON 97838
503 276 1598 503 567 3331

SCALE: 1"=40'
DATE: 11 JUNE 77
DES BY: WRW
DR BY: WRW
CK BY:

TITLE: SURVEY
REVISIONS: 8/22/77
DRAWING:
SHEET 1 OF 1

MAP OF SURVEY NO. 470