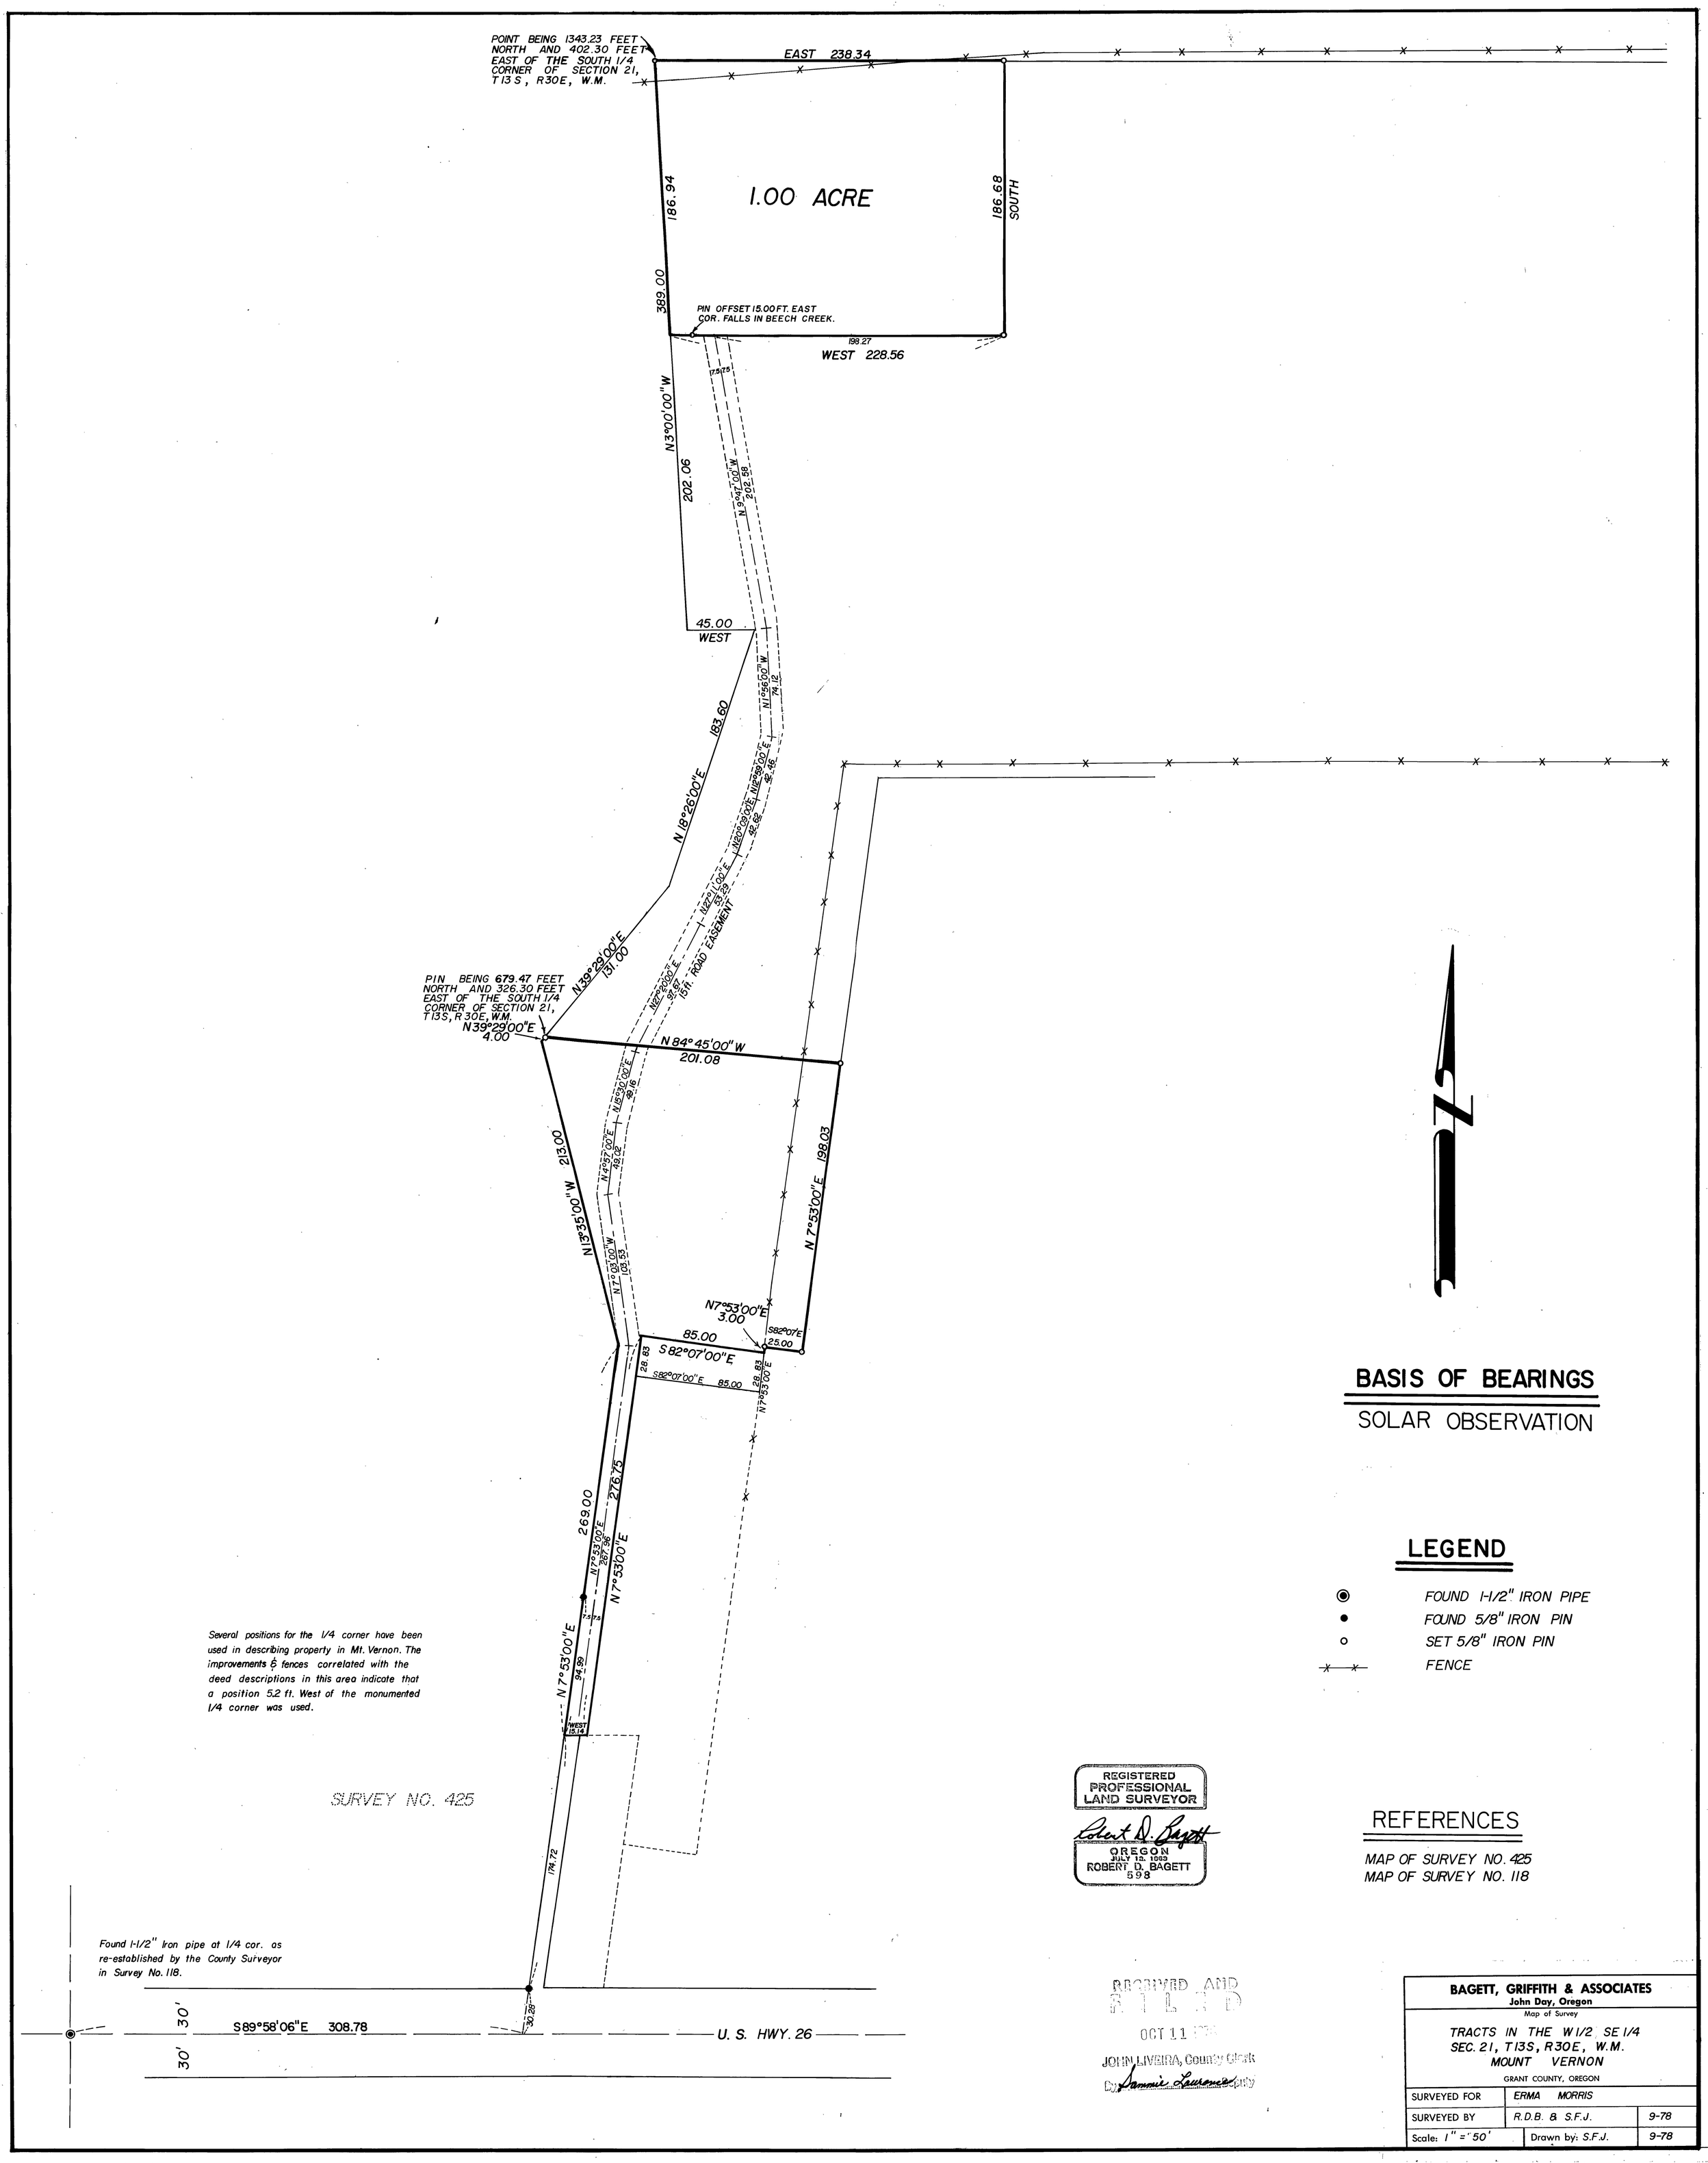

MAP OF SURVEY NO. 534