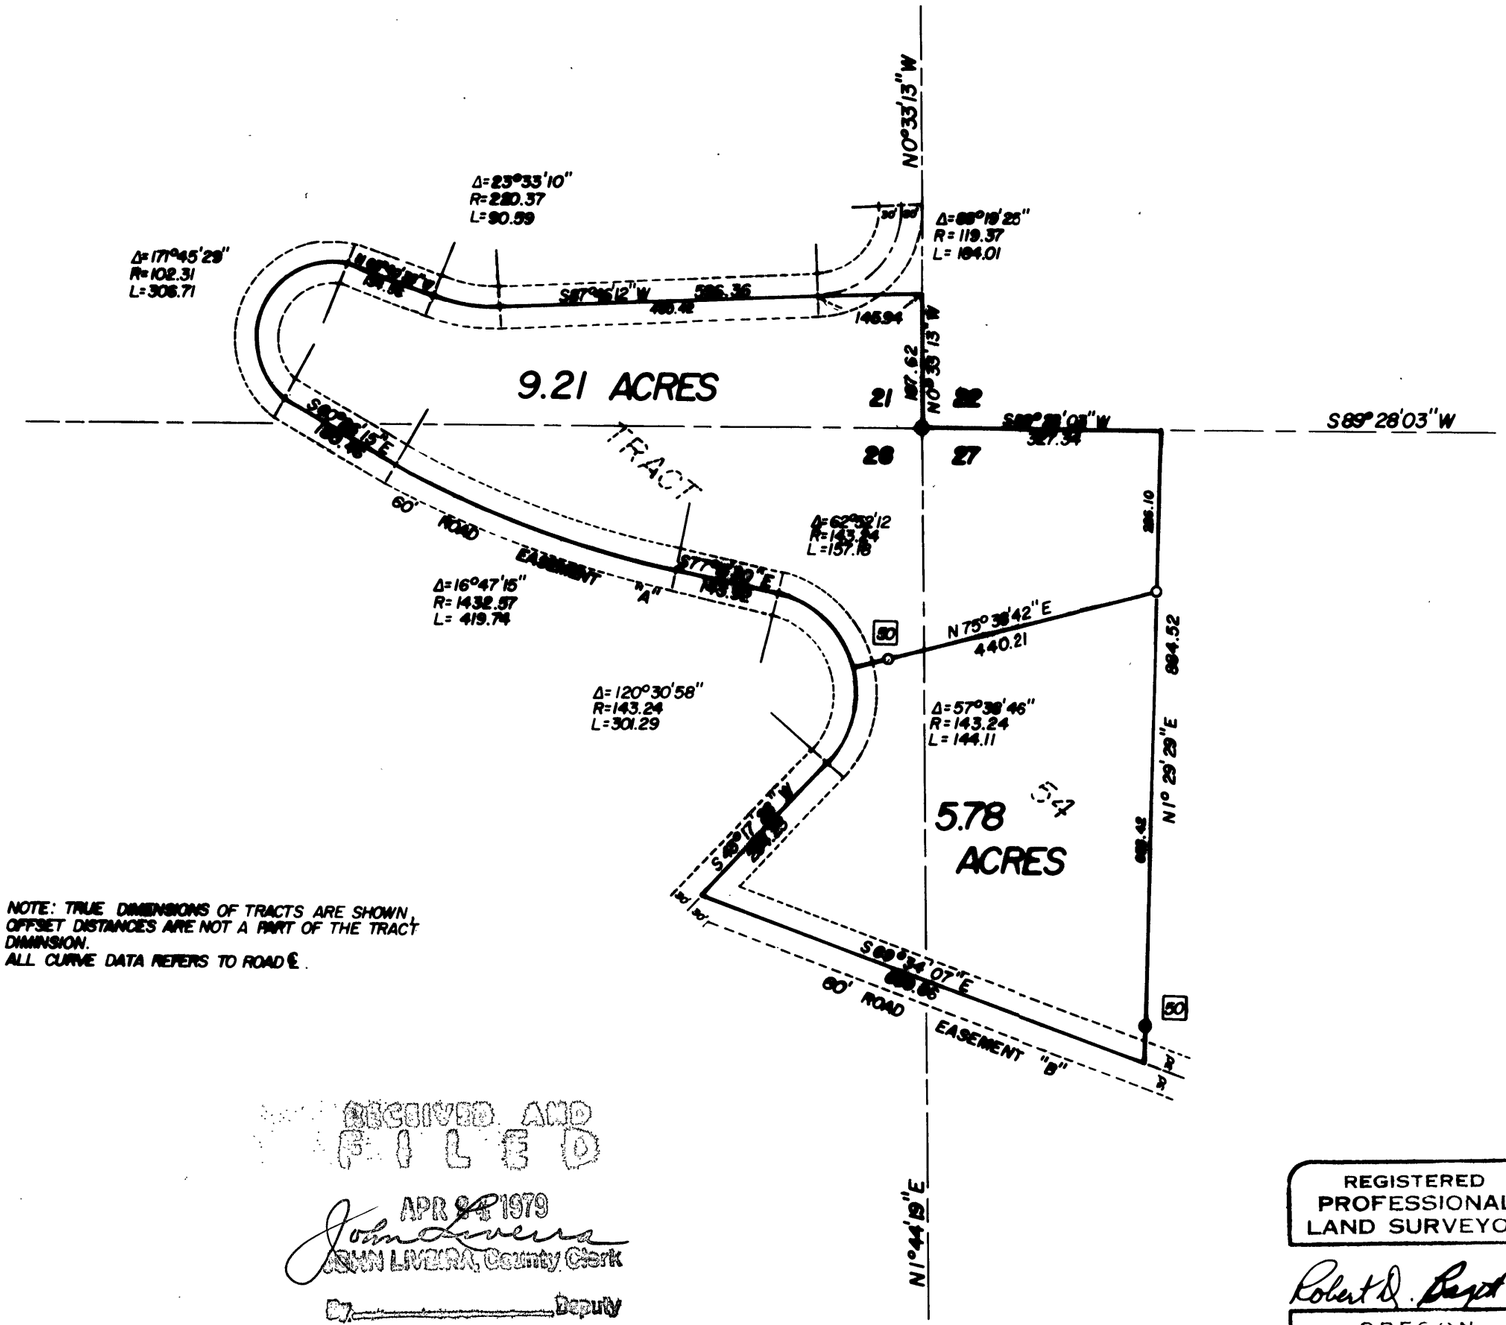

NOTE: TRUE DIMENSIONS OF TRACTS ARE SHOWN, OFFSET DISTANCES ARE NOT A PART OF THE TRACT DIMENSION.
ALL CURVE DATA REFERS TO ROAD ℄.

RECEIVED AND FILED
APR 24 1979
JOHN LIVERA, County Clerk
By _____ Deputy

REGISTERED PROFESSIONAL LAND SURVEYOR
Robert D. Bagett
OREGON
JULY 12 1963
ROBERT D. BAGETT
598

N

BASIS OF BEARINGS
SOLAR OBSERVATION

LEGEND

- ● FOUND GRANT CO. SURVEYOR BRASS-CAP.
- ● FOUND 5/8" IRON PIN.
- ○ SET 5/8" X 30" IRON PIN
- [50] OFFSET DIST. FROM ℄ ROAD TO PIN.

REFERENCES

MAP OF SURVEY NO. 324

BAGETT, GRIFFITH & ASSOCIATES
John Day, Oregon
Map of Survey

DIVISION OF TRACT 54 OF THE WESTBENCH LAND PARTITION, SITUATED IN THE SE1/4SE1/4 SEC. 21, NW1/4NW1/4 SEC. 27 AND IN THE NE1/4NE1/4 OF SEC. 28, T.13S., R.31E., W.M.

GRANT COUNTY, OREGON

SURVEYED FOR	RAY WELDIN	
SURVEYED BY	R.D.B., S.F.J.	APRIL, 1979
Scale: 1" = 200'	Drawn by: S.F.J.	APRIL, 1979

MAP OF SURVEY NO. 559