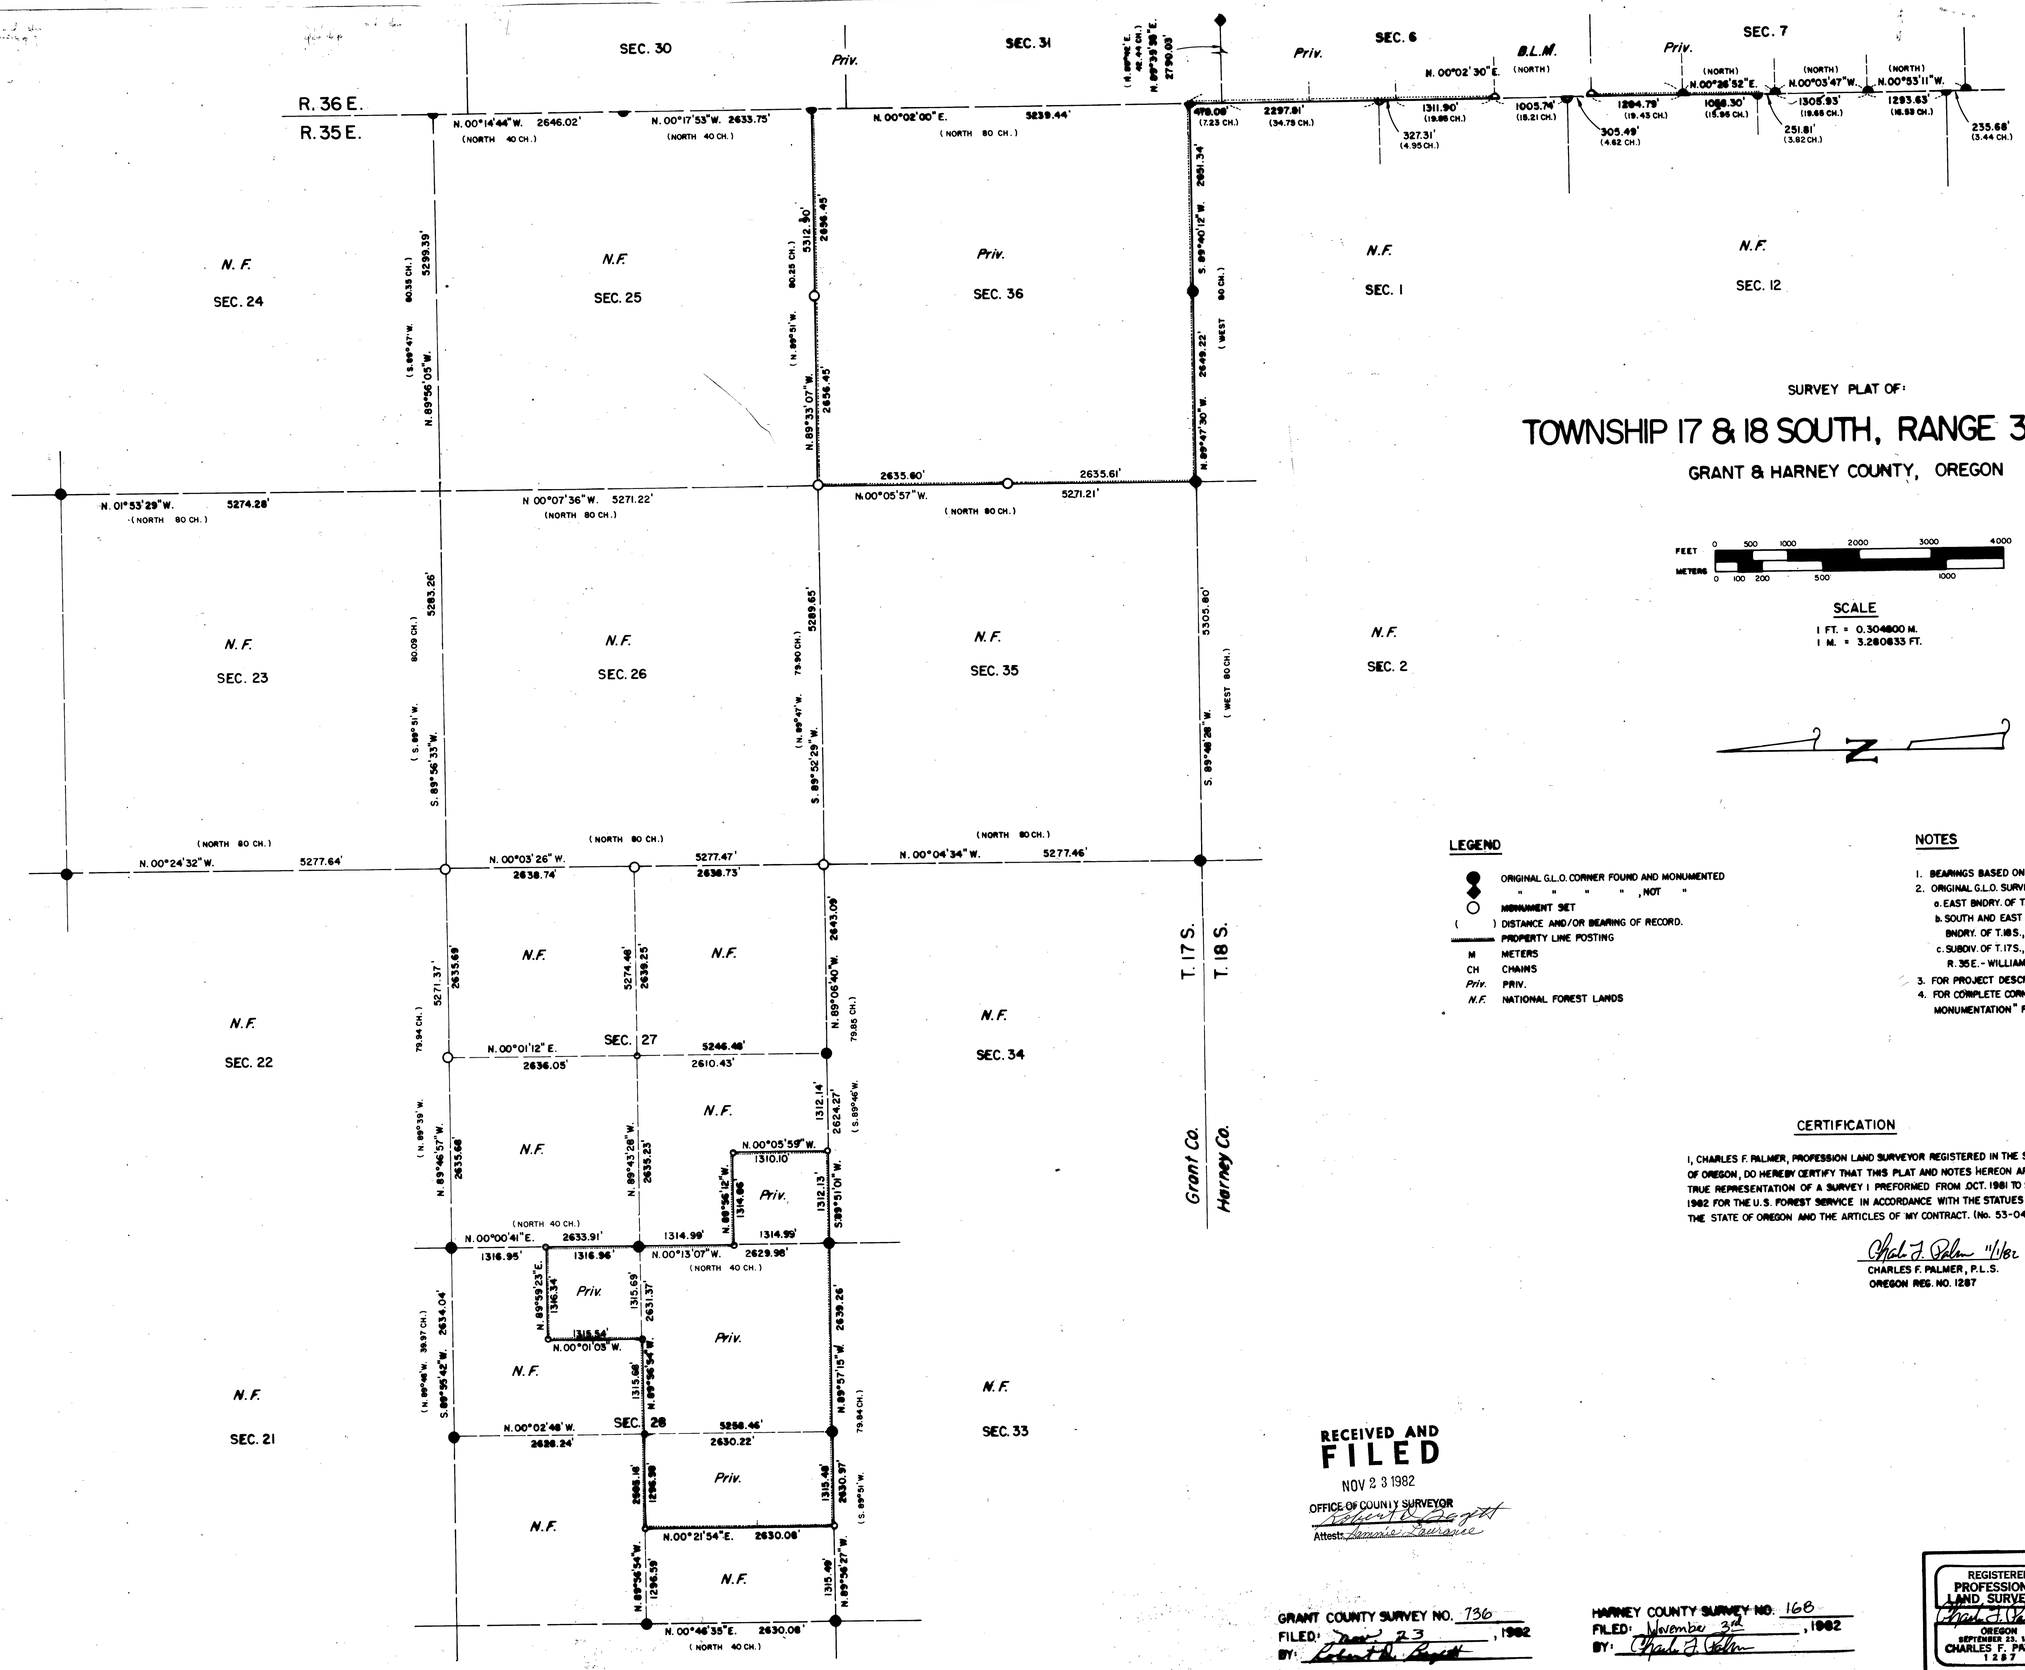

SURVEY PLAT OF:

TOWNSHIP 17 & 18 SOUTH, RANGE 35 EAST, W.M.

GRANT & HARNEY COUNTY, OREGON

FEET 0 500 1000 2000 3000 4000
METERS 0 100 200 500 1000

SCALE

1 FT. = 0.304800 M.
1 M. = 3.280833 FT.

N

LEGEND

- ● ORIGINAL G.L.O. CORNER FOUND AND MONUMENTED
- ◆ " " " " , NOT "
- ○ MONUMENT SET
- ( ) DISTANCE AND/OR BEARING OF RECORD.
- PROPERTY LINE POSTING
- M METERS
- CH CHAINS
- *Priv.* PRIV.
- *N.F.* NATIONAL FOREST LANDS

NOTES

1. BEARINGS BASED ON SOLAR OBSERVATIONS.
2. ORIGINAL G.L.O. SURVEYS:
   a. EAST BNDRY. OF T.18 S., R.35 E. - JOHN MELDRUM, CONT. NO. 226, OCT. 24, 1873.
   b. SOUTH AND EAST BNDRY. OF T.17 S., R.35 E. AND RETRACEMENT OF THE EAST BNDRY. OF T.18 S., R.35 E. - HENRY W. COOKE, CONT. NO. 488, AUG. 11, 1883.
   c. SUBDIV. OF T.17 S., R.35 E AND RETRACEMENT OF THE EAST BNDRY. OF T.18 S., R.35 E. - WILLIAM R. GRADON, CONT. NO. 497, MARCH 7, 1884.
3. FOR PROJECT DESCRIPTION SEE "PROJECT NARRATIVE" FILED SEPARATELY.
4. FOR COMPLETE CORNER INFORMATION SEE "CERTIFIED RECORD OF LAND CORNER MONUMENTATION" FILED SEPARATELY.

CERTIFICATION

I, CHARLES F. PALMER, PROFESSION LAND SURVEYOR REGISTERED IN THE STATE OF OREGON, DO HEREBY CERTIFY THAT THIS PLAT AND NOTES HEREON ARE A TRUE REPRESENTATION OF A SURVEY I PREFORMED FROM OCT. 1981 TO SEPT. 1982 FOR THE U.S. FOREST SERVICE IN ACCORDANCE WITH THE STATUES OF THE STATE OF OREGON AND THE ARTICLES OF MY CONTRACT. (No. 53-04HI-1-8444N).

Charles F. Palmer 11/1/82
CHARLES F. PALMER, P.L.S.
OREGON REG. NO. 1287

RECEIVED AND
FILED
NOV 23 1982
OFFICE OF COUNTY SURVEYOR
Robert D. Pagett
Attest: Lamoine Lawrance

GRANT COUNTY SURVEY NO. 736
FILED: Nov 23, 1982
BY: Robert D. Pagett

HARNEY COUNTY SURVEY NO. 168
FILED: November 3rd, 1982
BY: Charles F. Palmer

REGISTERED PROFESSIONAL LAND SURVEYOR
Charles F. Palmer
OREGON
SEPTEMBER 23, 1977
CHARLES F. PALMER
1287

U.S.D.A., FOREST SERVICE — MALHEUR NATIONAL FOREST

SURVEY PLAT
COTAM CREEK CADASTRAL SURVEY

Scale: 1"=1000'	Date: SEPT. 1982	Job: 603
Dsn: -	M. A. Palmer & Sons, Inc. ENGINEERING & SURVEYING 254 N. Alder - Box 61 Burns, Oregon 97720	Sht. No. 1 of 1
Drn: C.F.P.		
Ckd: C.F.P.		

MAP OF SURVEY No. 736