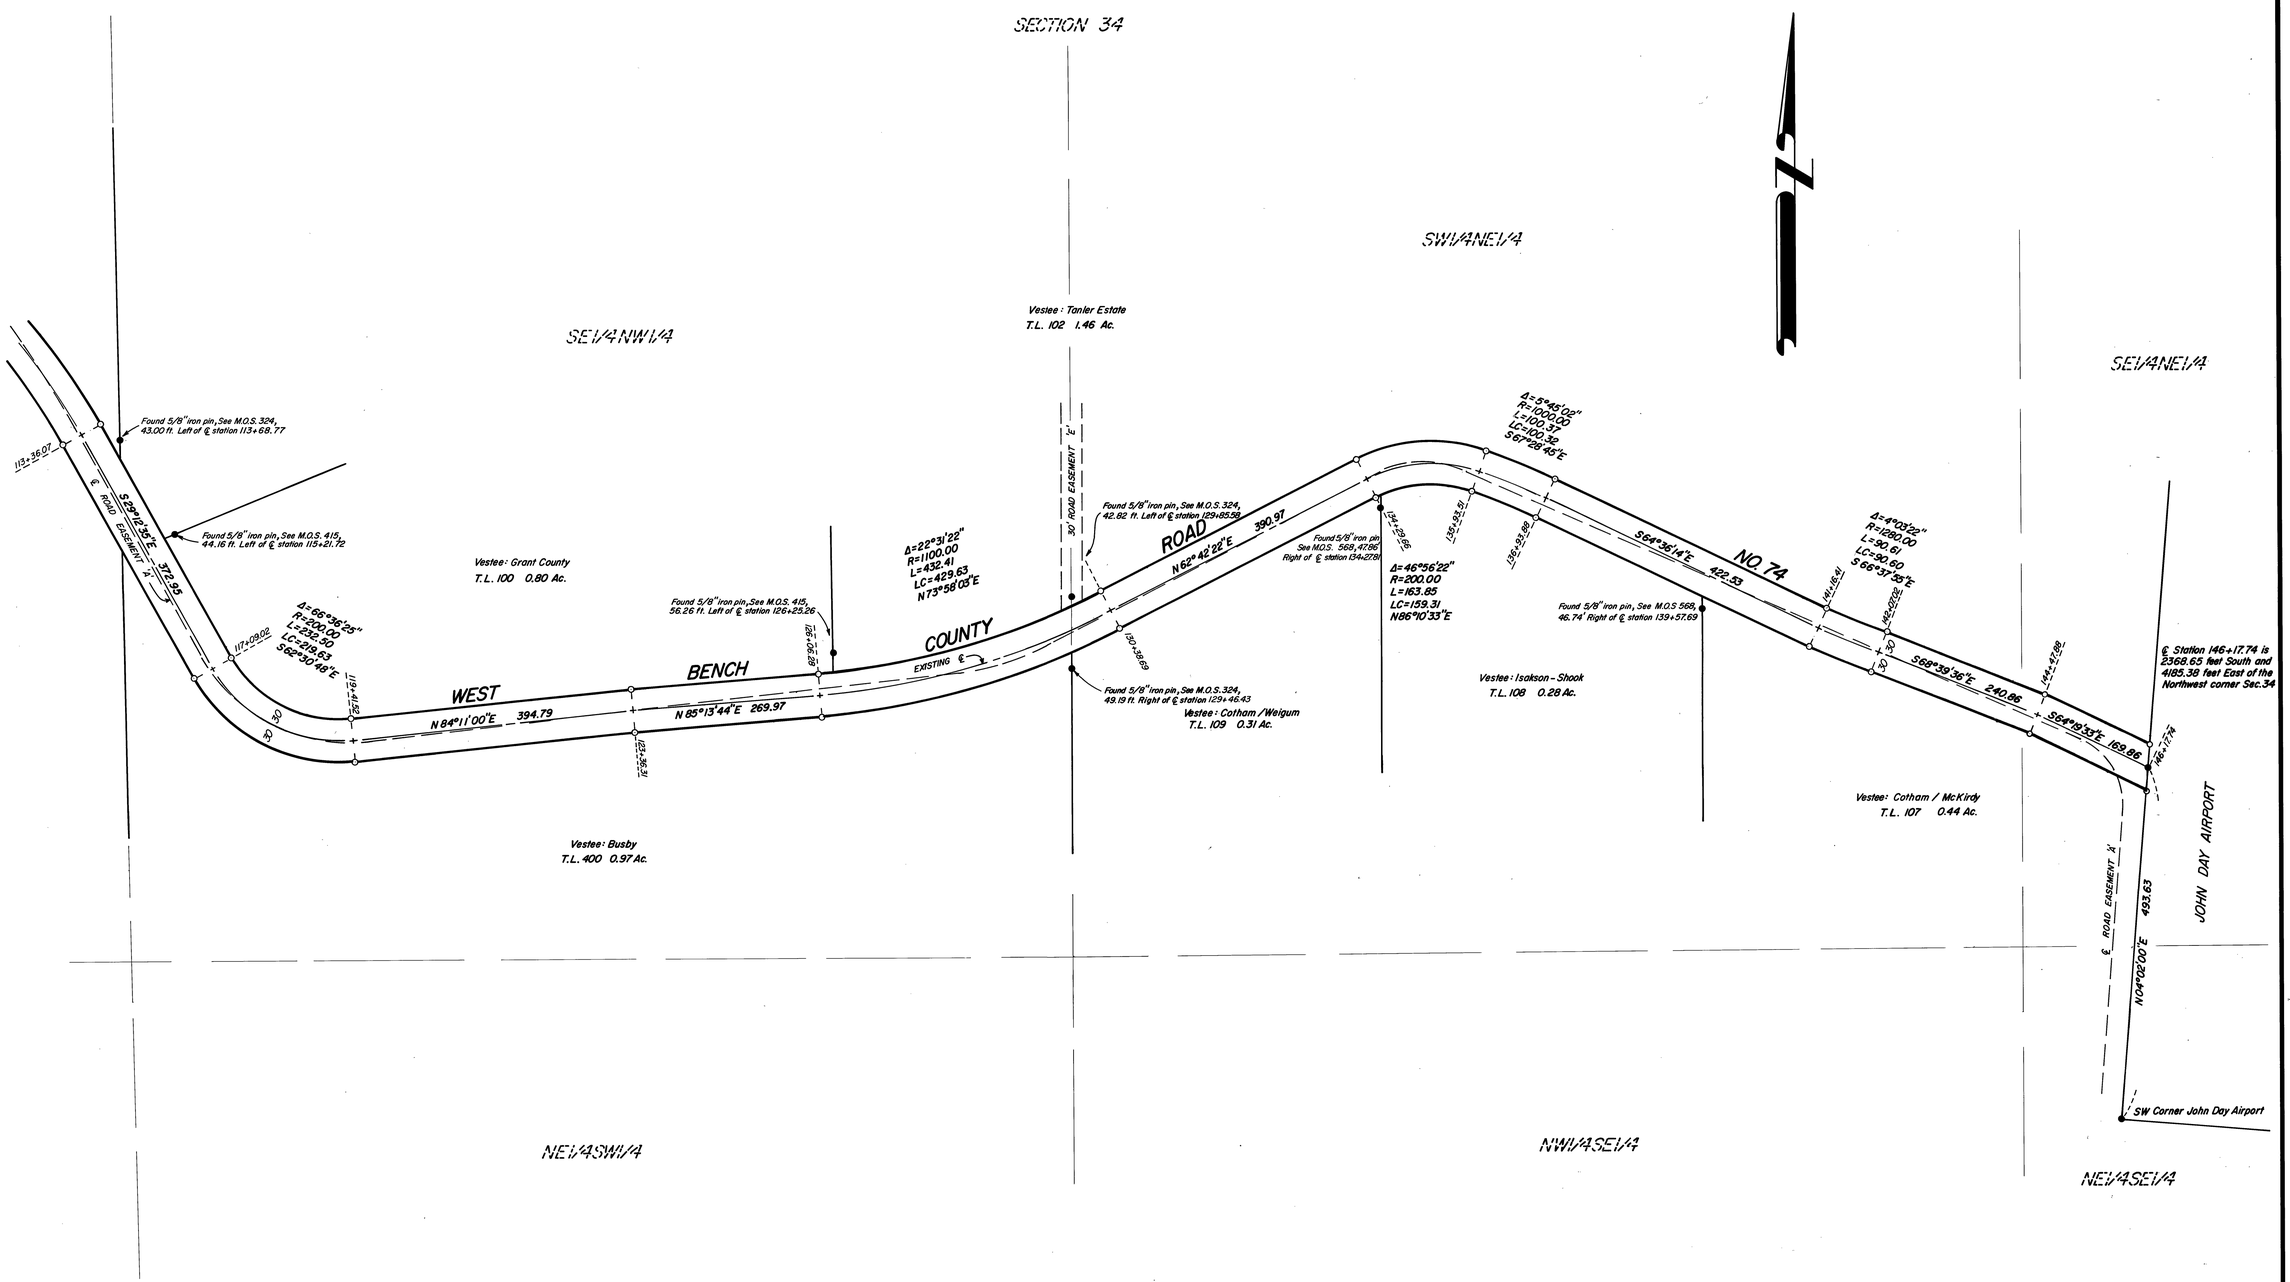

REGISTERED PROFESSIONAL LAND SURVEYOR

Robert D. Bagett

OREGON JULY 12, 1968 ROBERT D. BAGETT 598

BAGETT, GRIFFITH & ASSOCIATES John Day, Oregon		
WEST BENCH COUNTY ROAD COUNTY ROAD NO. 74 GRANT COUNTY, OREGON		
SURVEYED FOR	GRANT COUNTY ROAD DEPARTMENT	
SURVEYED BY	R.D.B. & J.L.W	11/82-11/83
Scale: 1" = 100'	Drawn by J.L.W.	9/83

MAP OF SURVEY NO. 762