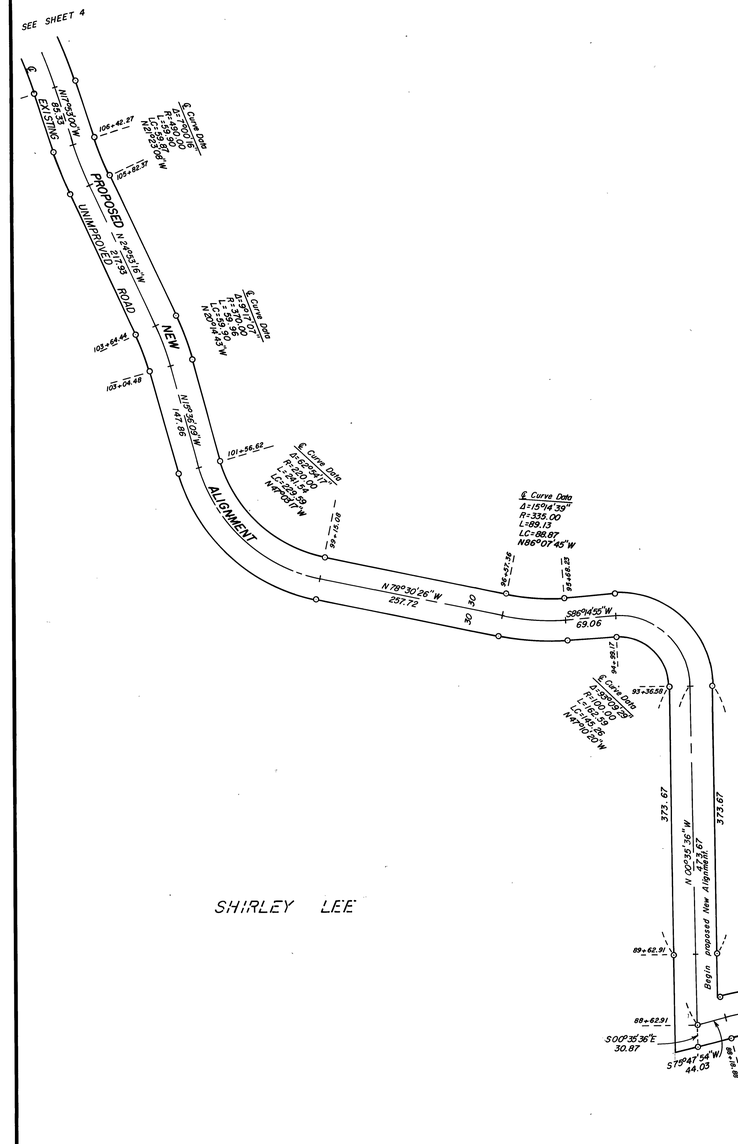

℄ station 85+53.61 is 2035.23 feet North and 1791.37 feet West of the southeast corner of section 24, T13S, R 29 E. Found Grant County Surveyor brass cap at section corner.

BASIS OF BEARINGS

SOLAR OBSERVATION

REGISTERED PROFESSIONAL LAND SURVEYOR

Robert D. Bagett

OREGON
JULY 18, 1985
ROBERT D. BAGETT
598

SHEET 3 OF 5

BAGETT, GRIFFITH & ASSOCIATES
John Day, Oregon

MAP OF SURVEY
OF A PORTION OF COUNTY ROAD NO. 46 SITUATED IN SW1/4 SW1/4 SEC. 20, S1/2 SEC. 19, T13S, R30E, & SEC. 24, SE 1/4 SEC. 23, NW1/4 NE1/4 SEC 26, T13S, R29E, W.M.
GRANT COUNTY OREGON

SURVEYED FOR	GRANT COUNTY ROAD DEPARTMENT	
SURVEYED BY	R.D.B & J.L.W. & M.D.B.	Mar-July '86
Scale: 1"= 100'	Drawn by: J.L.W.	July 1986

RECORD MAP OF SURVEY NO. 945