STATE OF OREGON,
County of Grant,
I, John Liveira, County Clerk and Clerk of the Circuit Court and Custodian of the Records in and for said County and State, do hereby certify that I have carefully compared the foregoing copy of
Prophet Addition
Canyon City, Ore
with the original [illegible] appears on file and of [illegible] official custody, and the [illegible] correct copy of said original [illegible] thereof.
In Witness Whereof, [illegible] and affixed my official [illegible] 3rd day of March, 50
John Liveira
County Clerk

PROPHET ADDITION

TO

CANYON CITY—GRANT COUNTY—OREGON

Scale 1" = 100 ft. January 1950

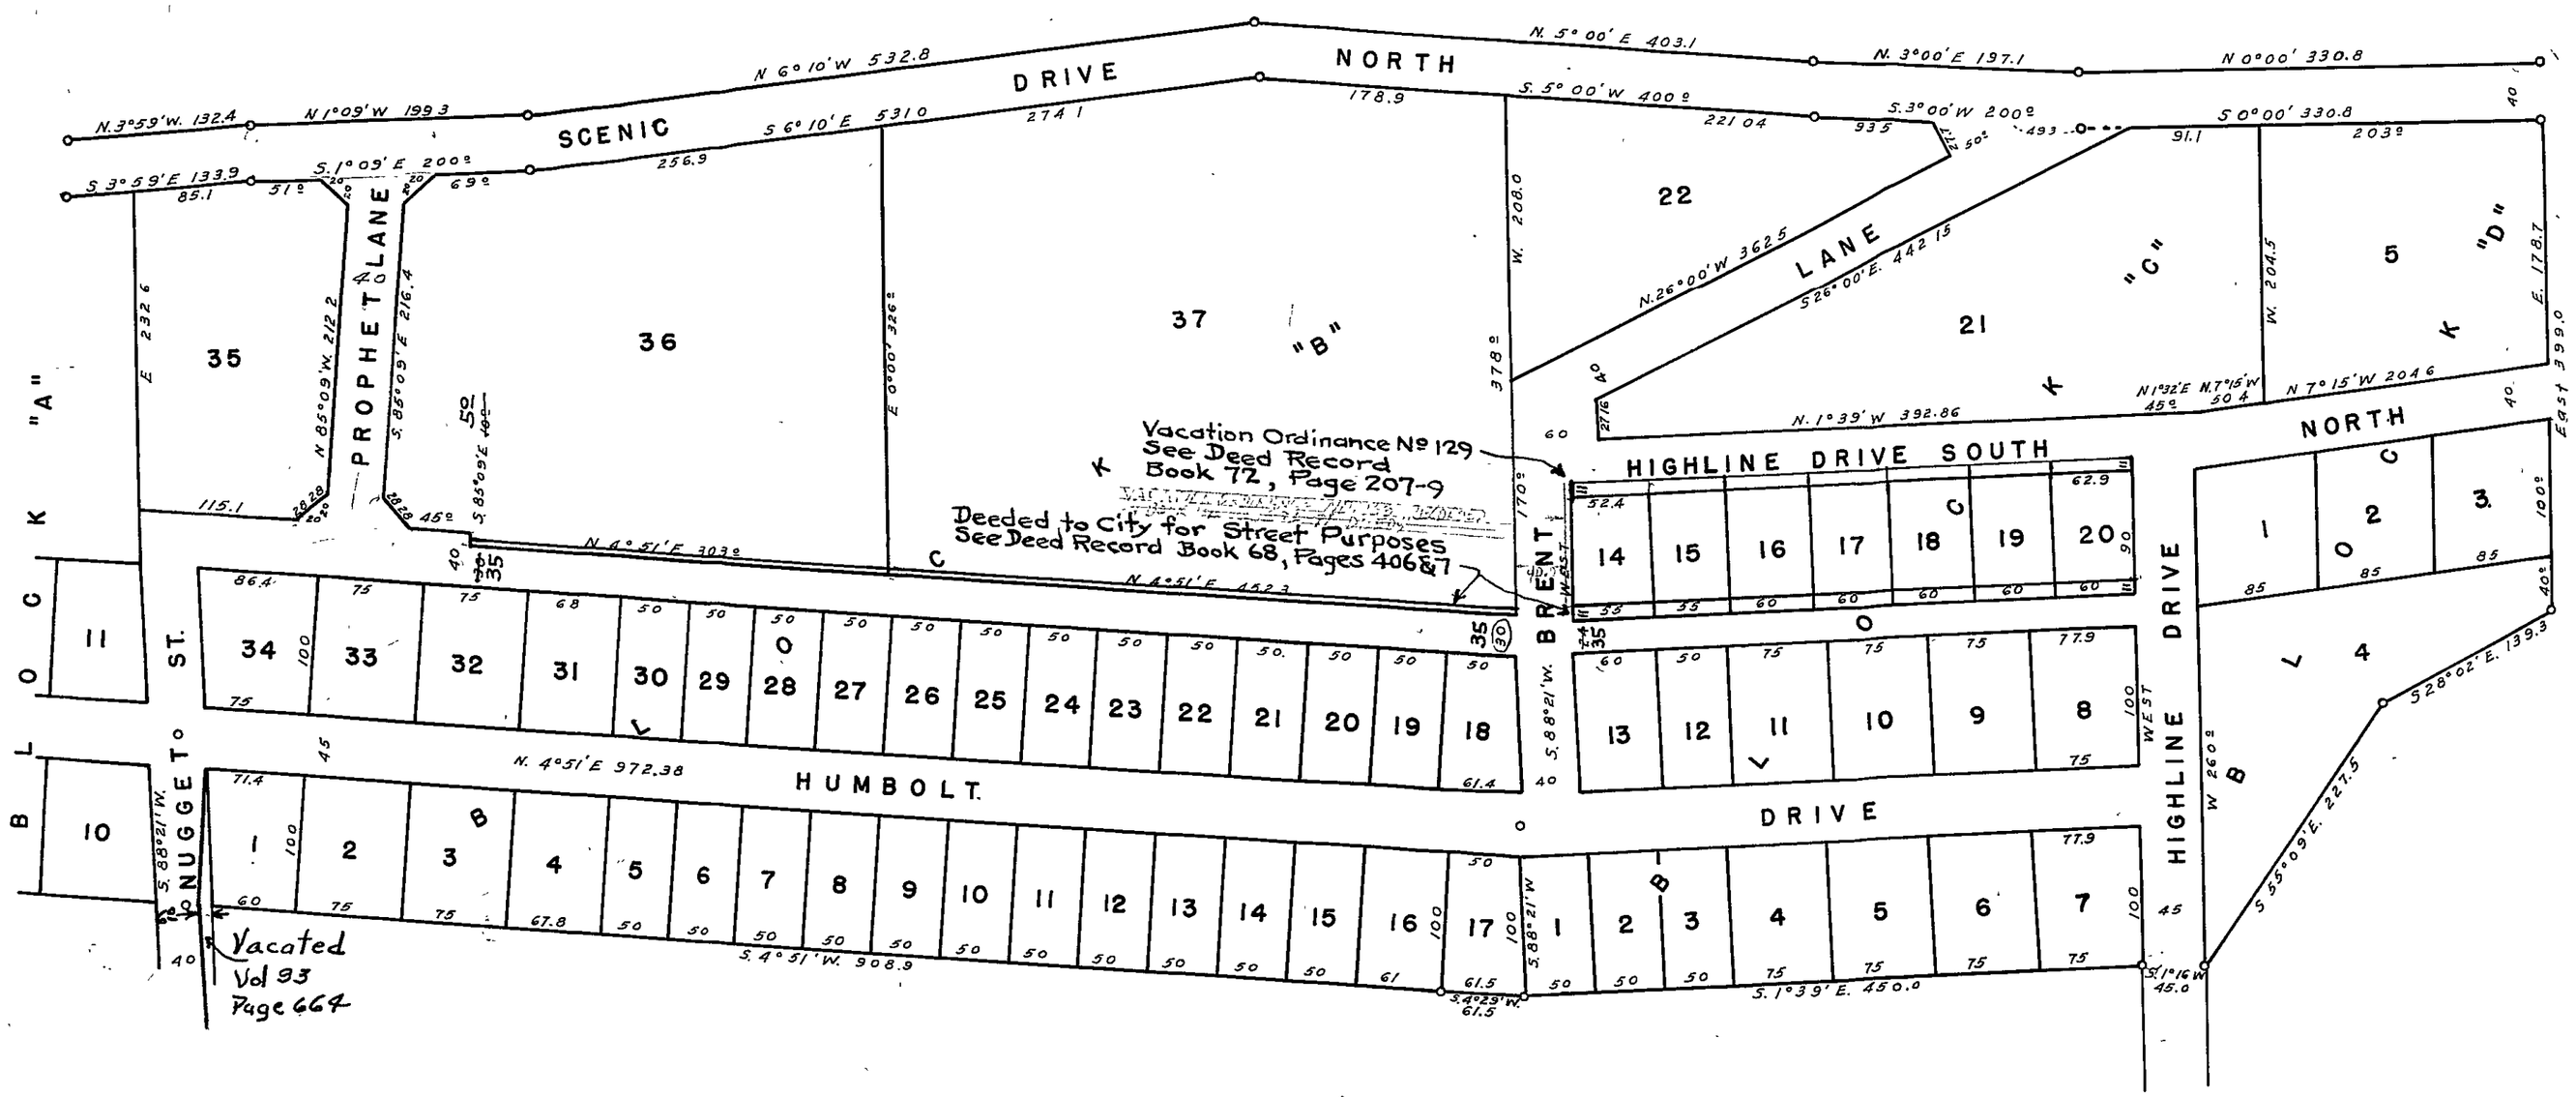

REGISTERED PROFESSIONAL ENGINEER
2286
OREGON
MAY 5, 1944
V. H. COFFEY