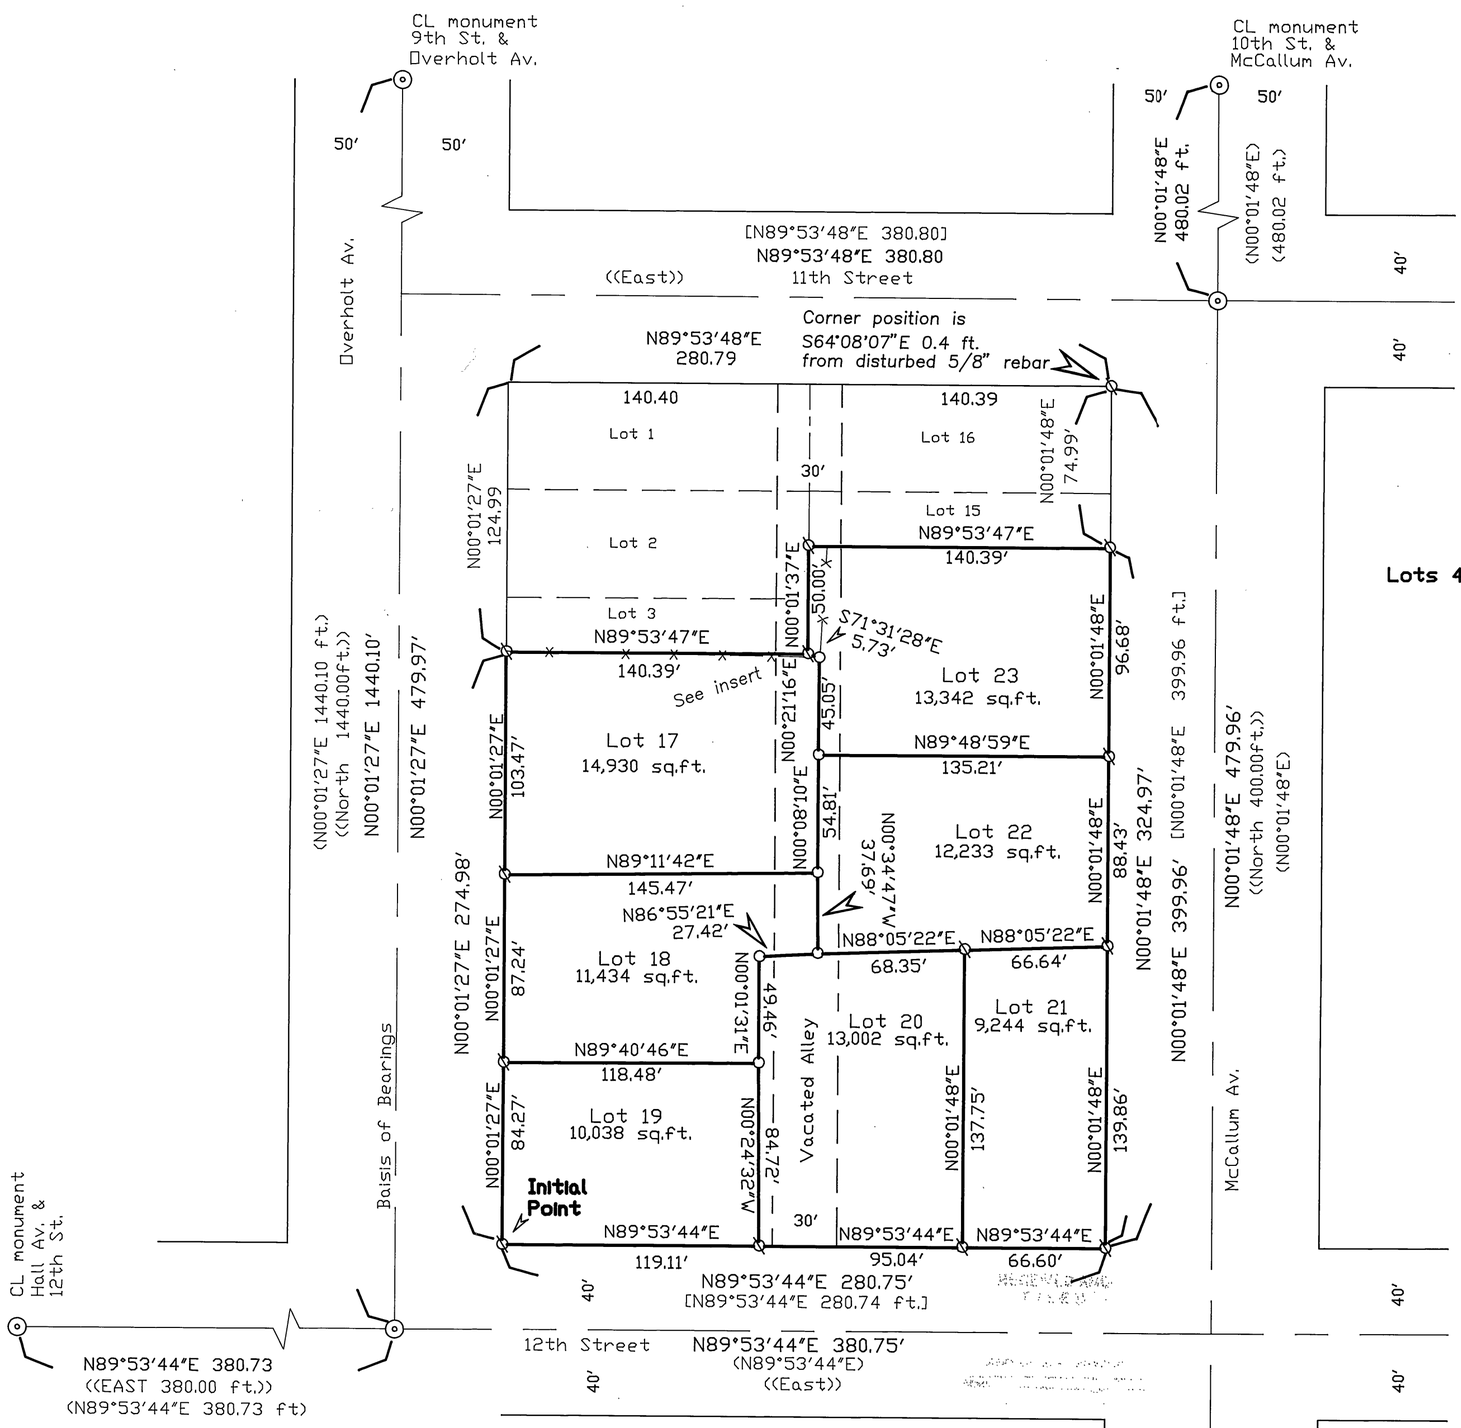

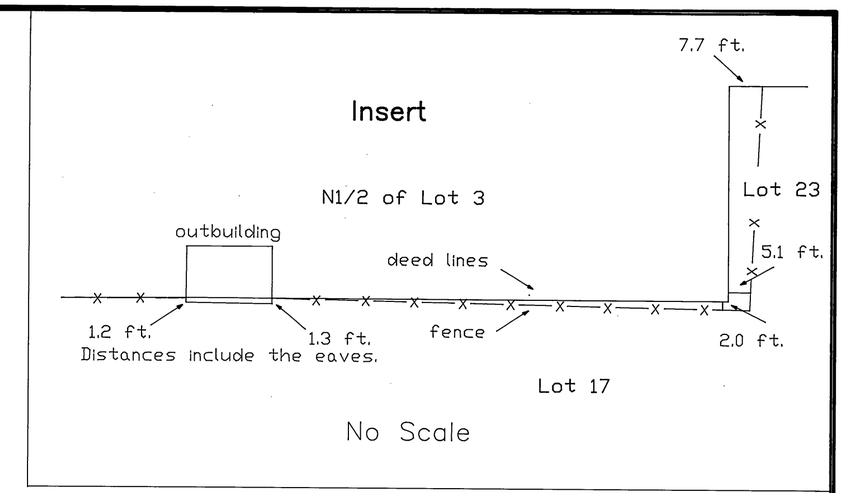

Replat of Prairie City Land Company's First Addition
Lots 4,5,6,7,8,9,10,11,12,13,14 and the South 1/2 of Lots 3 and 15 of Block 58
Situated in the SW 1/4 and NW 1/4 of Section 11, T13S R33E, W.M.
City of Prairie City
Grant County, Oregon

July 15, 2004

LEGEND

- ⊙ Found 3" brass cap set in concrete inside cast iron monument box, see Survey #491.
- ○ Set 5/8"x30" iron pin with attached red plastic cap marked OPLS 2632, CJ STOUT.
- ⊘ Set 5/8"x30" iron pin with attached orange plastic marked CARL J STOUT, PLS 2632.
- ( ) Survey #491 record bearing and distance.
- « » Prairie City Land Company's First Addition record bearing and distance.
- [ ] Survey #500 record bearing and distance.
- x—x Fence Line

Scale 1"=50'

BASIS OF BEARINGS

Survey # 491

REGISTERED
PROFESSIONAL
LAND SURVEYOR
OREGON
July 20 1993
CARL J. STOUT
2632
Renewal Date 6/30/2006

Carl J. Stout
431 Patterson Bridge Road
John Day, Oregon 97845

SHEET 1 OF 2