


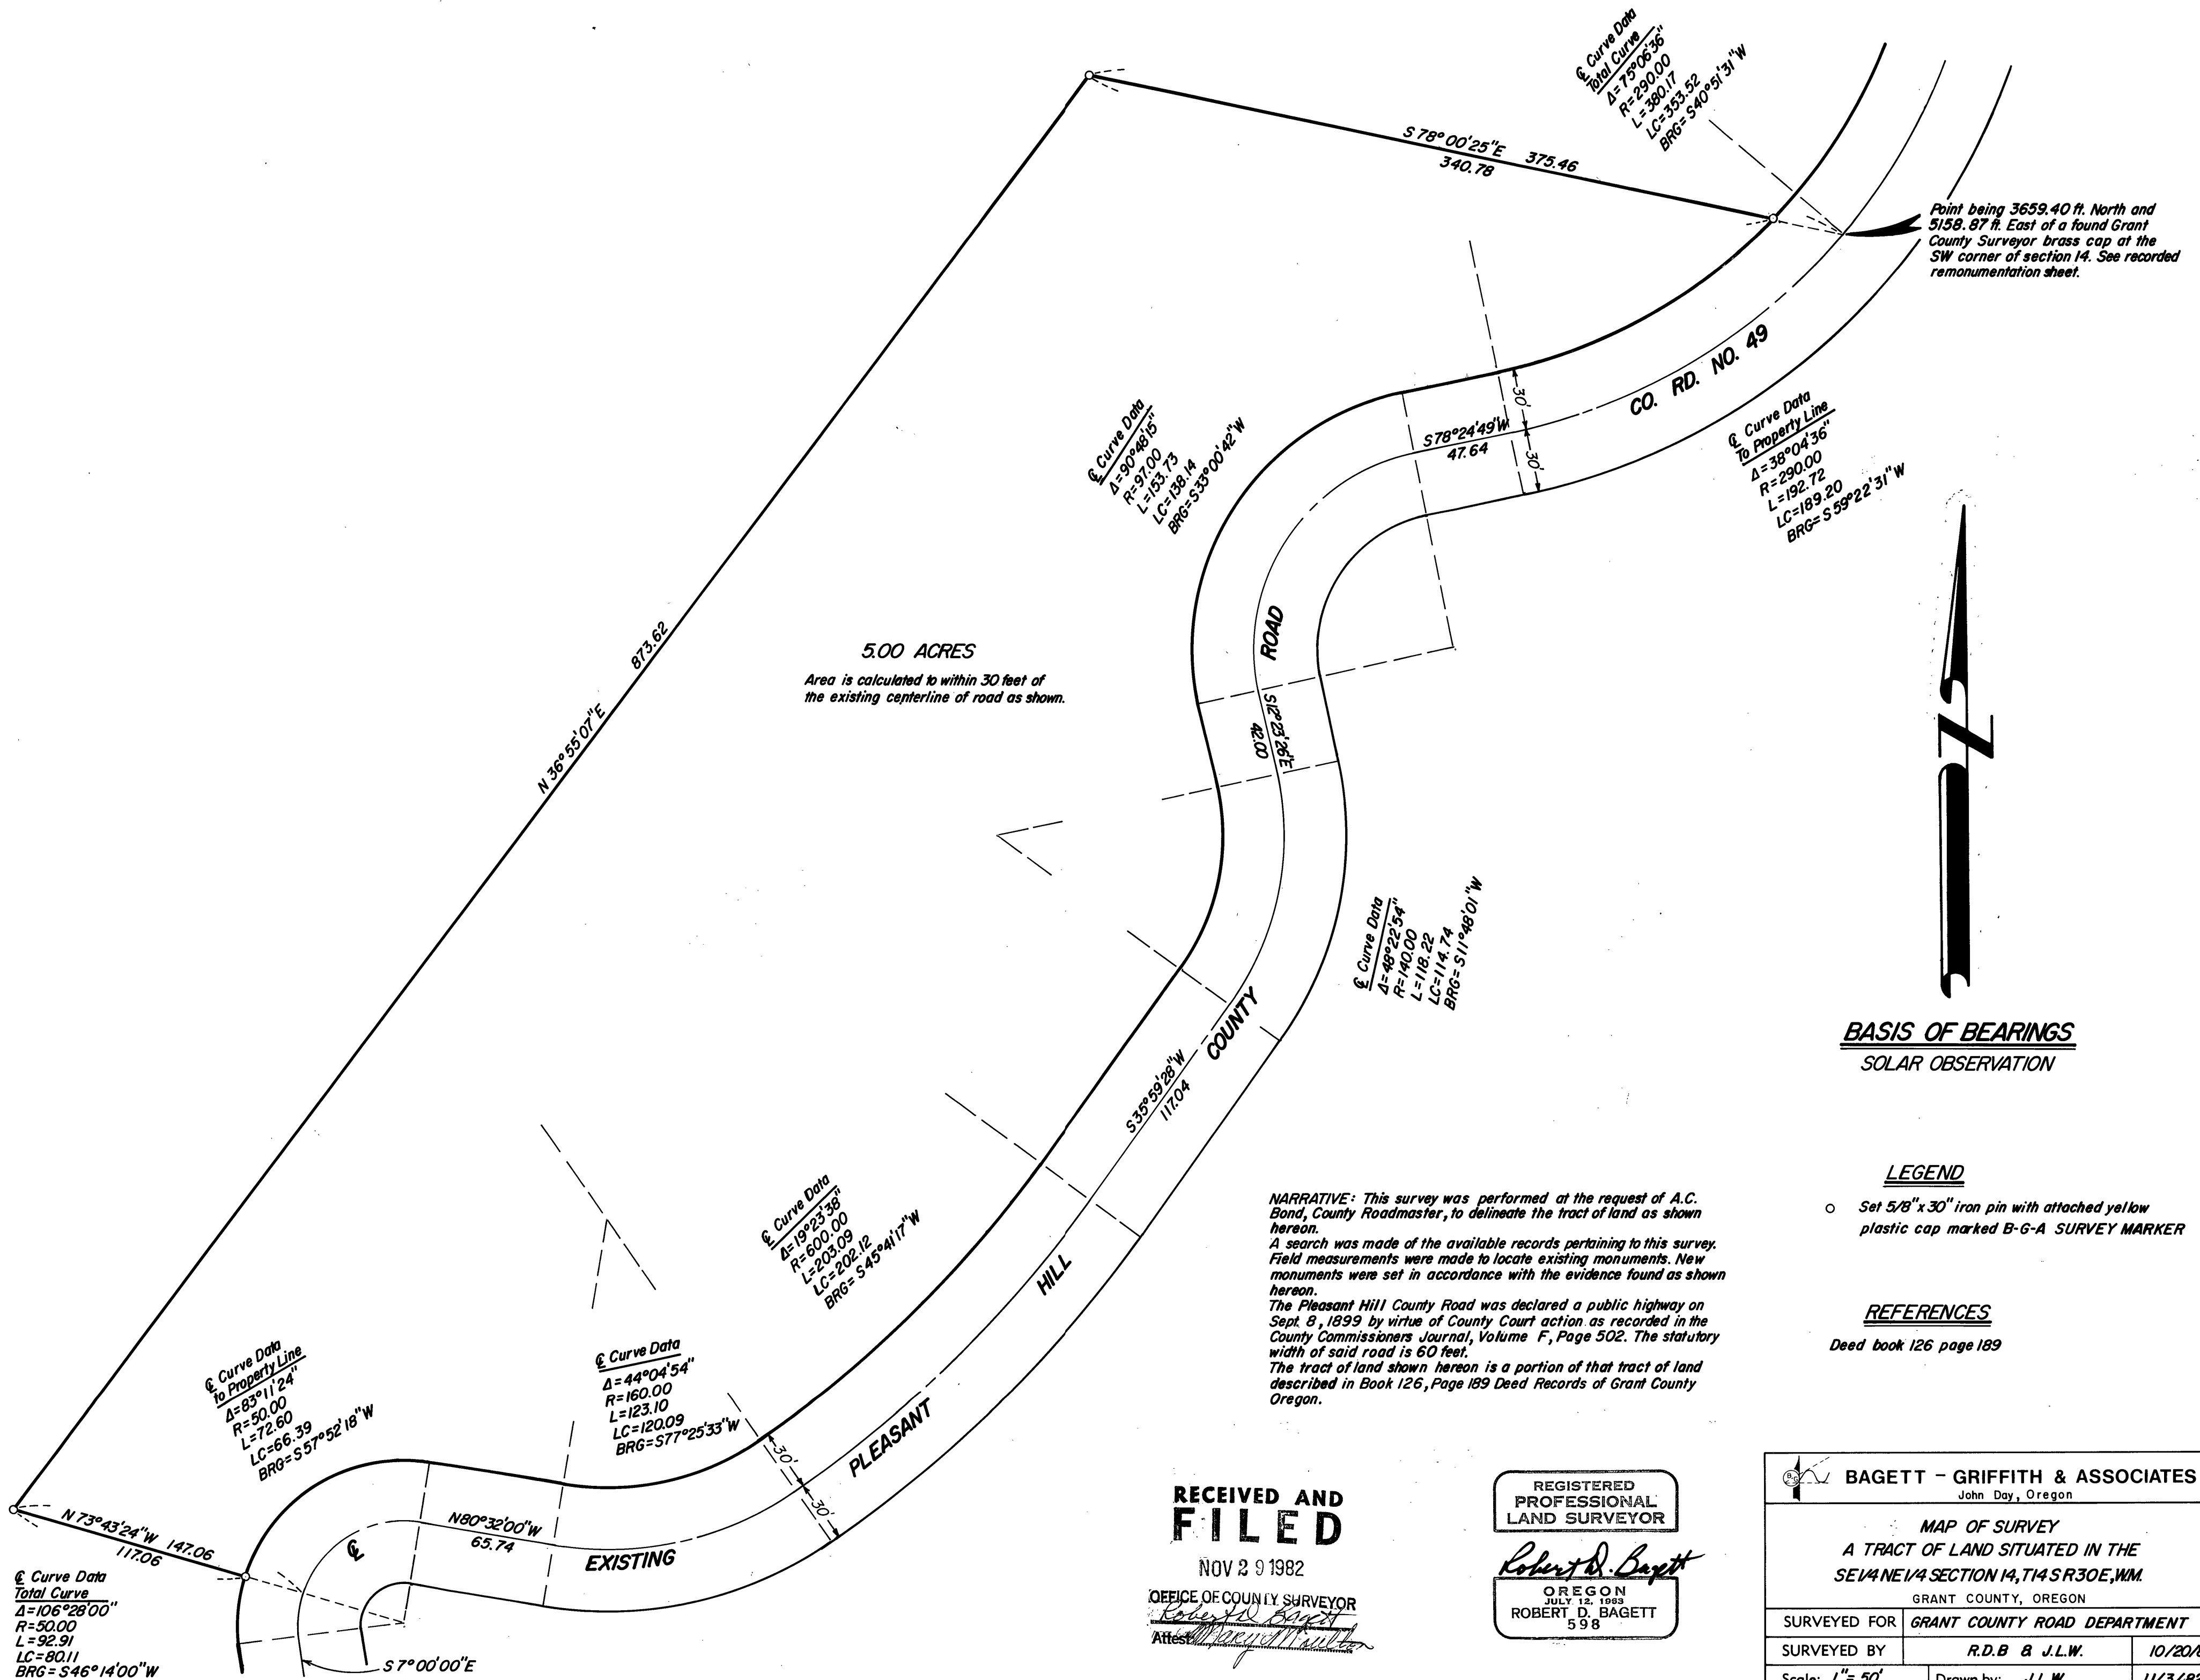

BASIS OF BEARINGS
SOLAR OBSERVATION

LEGEND
○ Set 5/8" x 30" iron pin with attached yellow plastic cap marked B-G-A SURVEY MARKER

REFERENCES
Deed book 126 page 189