RE–PLAT OF LOTS 36 AND 37 AND LOTS 40 THRU 47 CANYON MOUNTAIN HEIGHTS ADDITION SITUATED IN THE SW1/4 OF SECTION 35 T13S, R31E, W.M. TOWN OF CANYON CITY GRANT COUNTY, OREGON

October 12, 2004

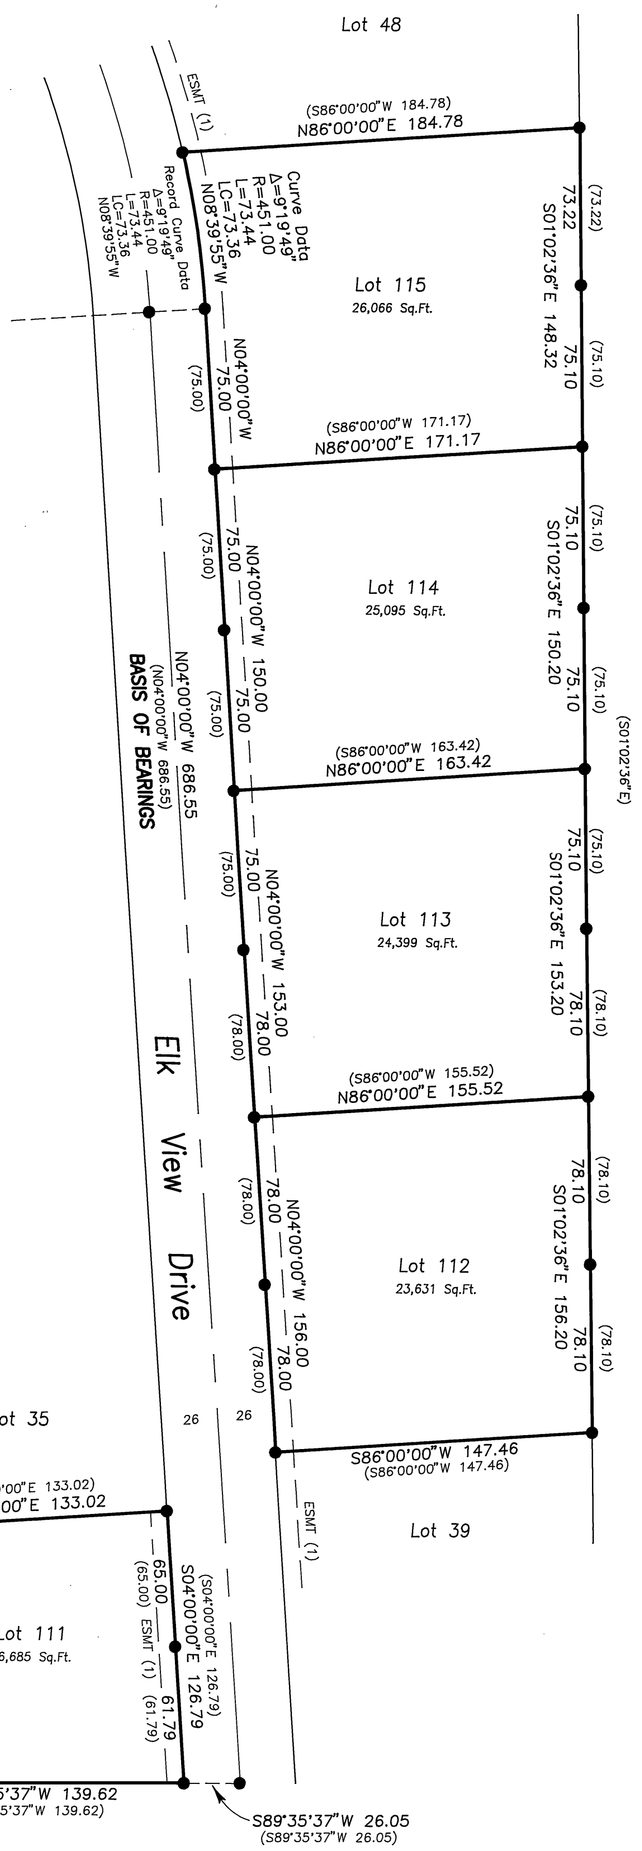

Scale 1"=50'

BASIS OF BEARINGS
Canyon Mountain Heights Addition

LEGEND

●	*Found 5/8" iron pin with red plastic cap. See Canyon Mountain Heights Addition."*
( )	*Canyon Mountain Heights record bearing and distance.*
ESMT (1)	*8 foot wide public utility easement along road right of way lines, as shown on Canyon Mountain Heights Addition plat.*

REGISTERED
PROFESSIONAL
LAND SURVEYOR

OREGON
SEPT 19, 1995
JACK L. WATSON
2734

Renewal Date 6/30/2006